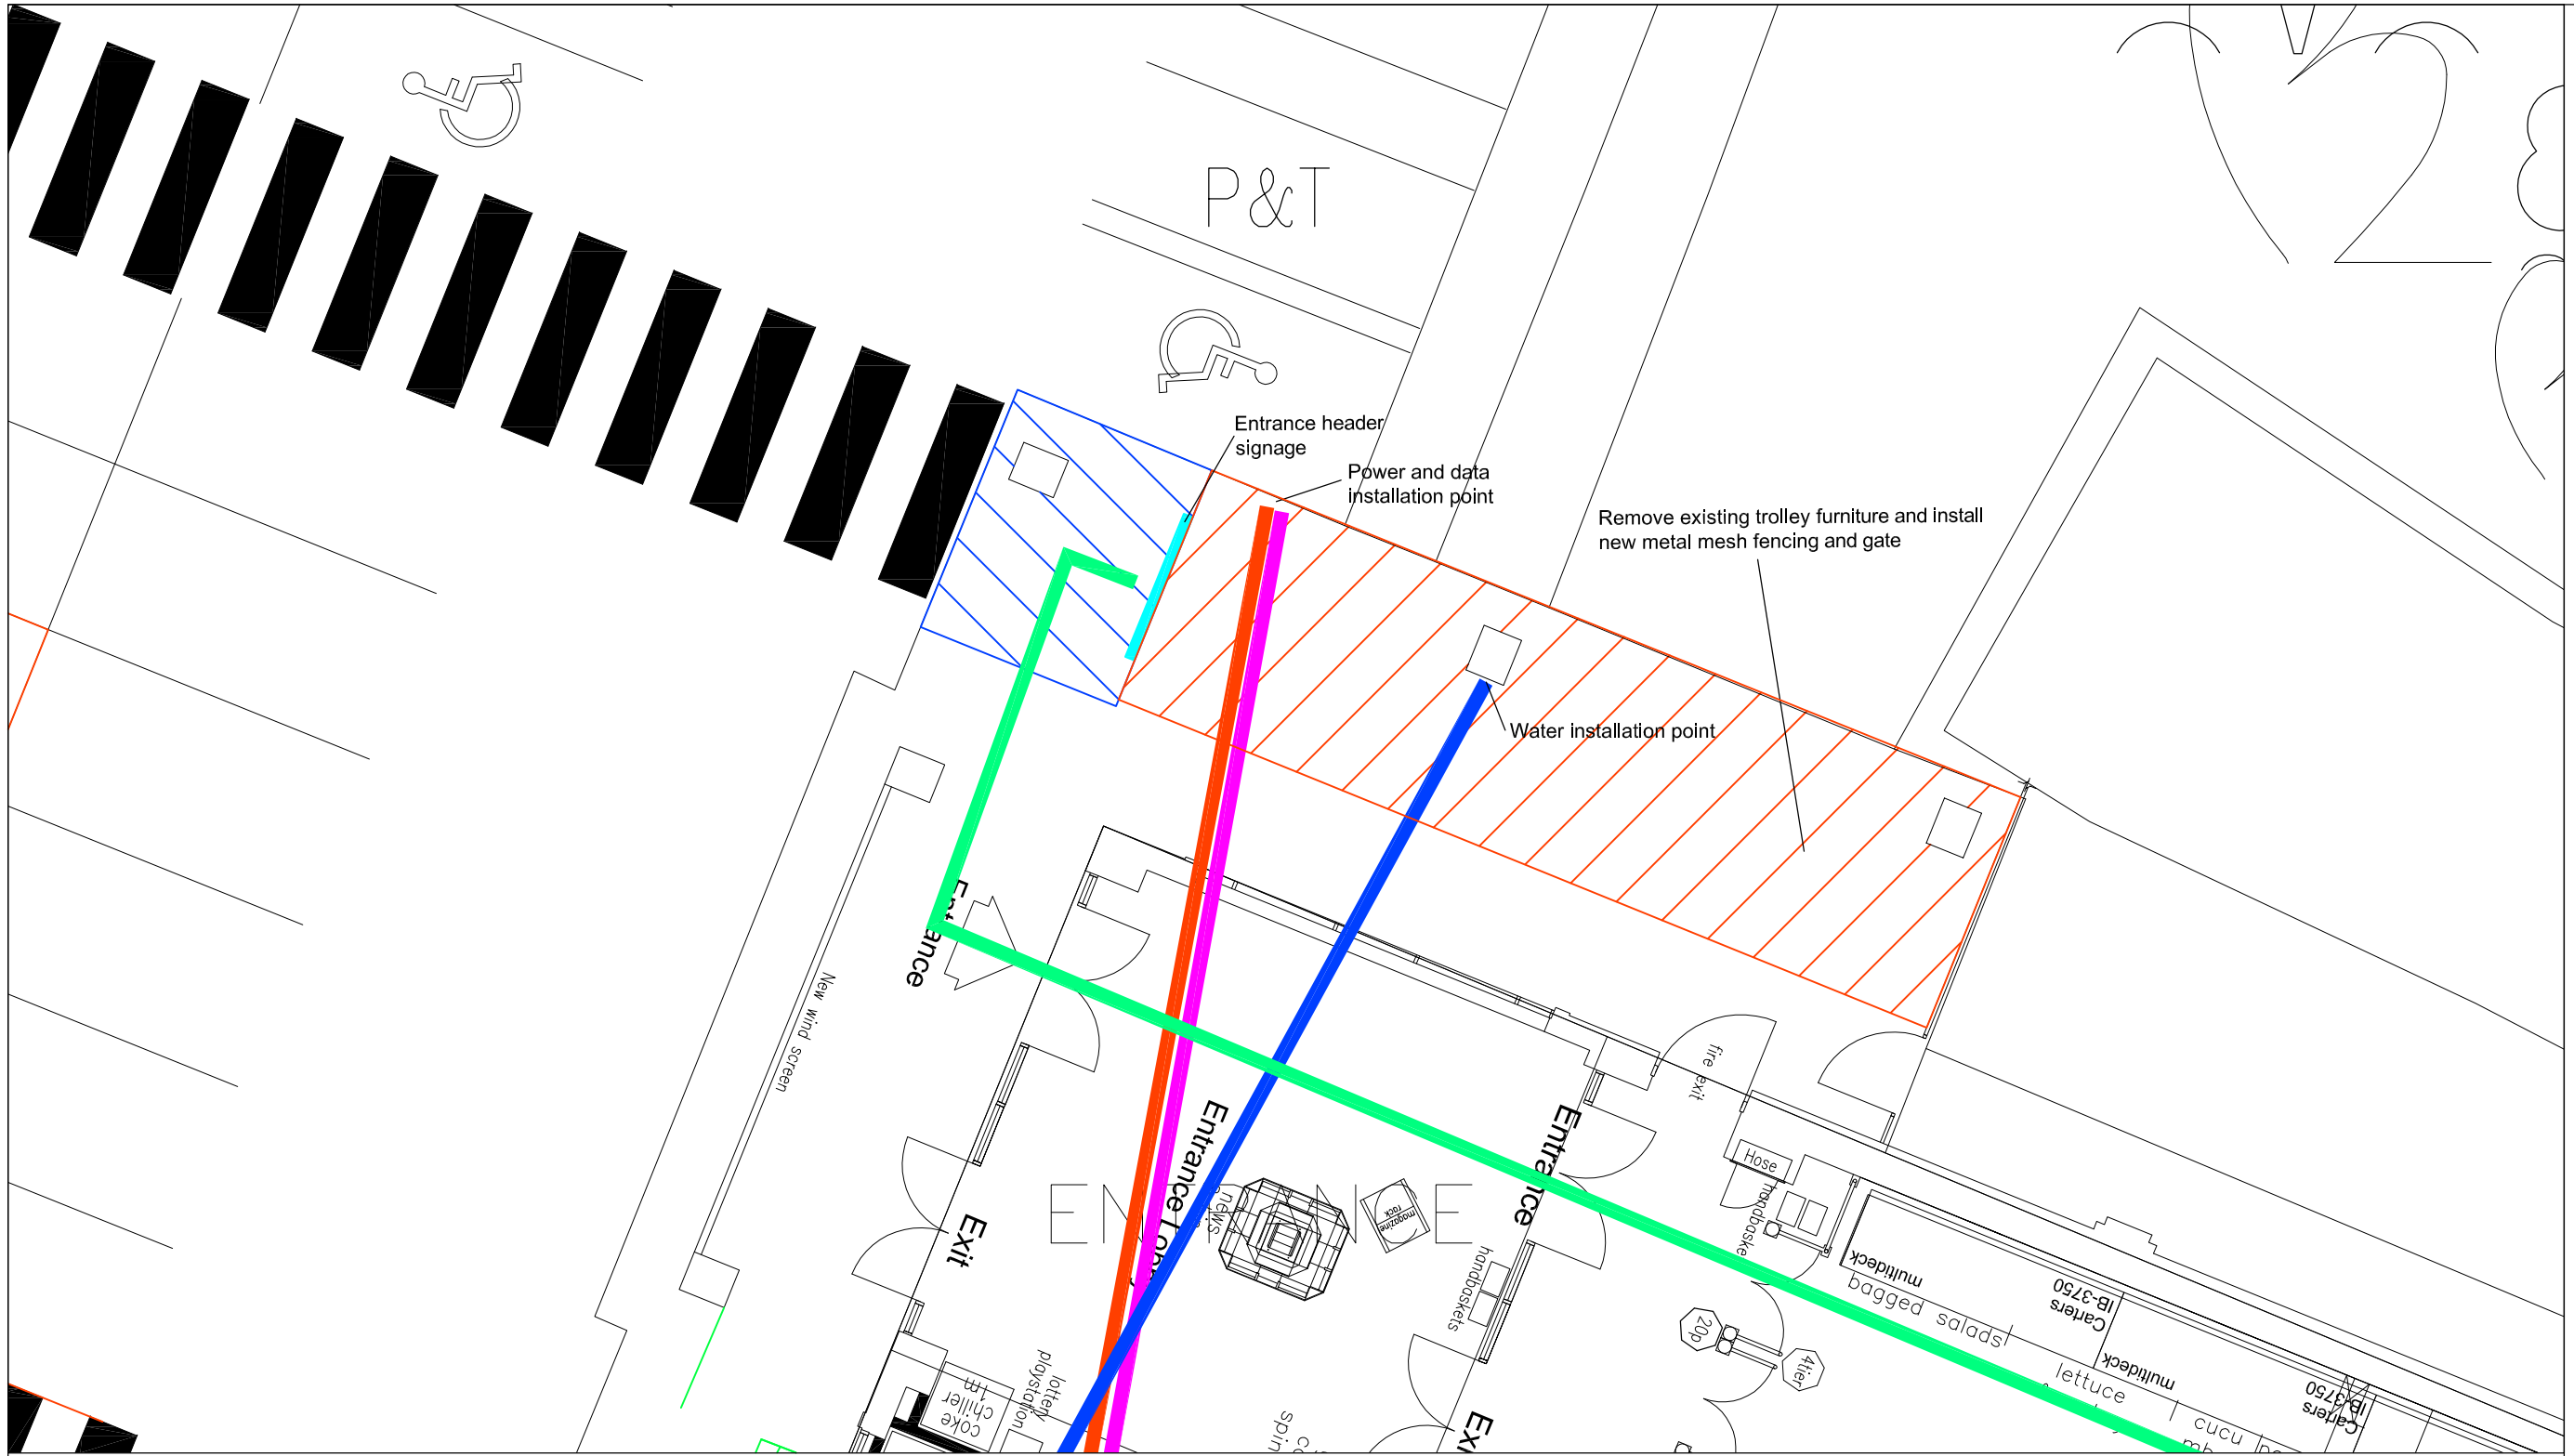

DO NOT SCALE FROM THIS DRAWING

A3

All dimensions to be verified on site and report any discrepencies in writing to Styles & Wood before proceeding with work. All dimensions should read from those values stated in text, on the drawing.

All area dimensions are approximate and can only be verified by a detailed survey of the completed building. Any decisions to be made on the basis of area information shown on this drawing, should include allowances for the increases and decreases inherent in the design development and building processes.

NOTES:

- Proposed Garden Centre footprint
- Proposed seasonal extra footprint
- Proposed trolley relocation area
- Access route for stock from warehouse
- Power installation route
- Water installation route
- Data/CAT5 installation route

Rev	Date	Amendment
C	20.01.12	Construction Issue.
B	06.01.12	Service routes shown & notes updated (EH)
A	12.12.11	Location change.

GROUNDWORKS CONTRACTOR

- N/A

TEMPORARY STRUCTURE CONTRACTOR

- N/A

ELECTRICAL CONTRACTOR

- Supply and install new power (armoured cable) from existing cig kiosk to external canopy through high level duct as shown on drawing D9548 047 001 and above.

PLUMBING CONTRACTOR

- Connect water supply from existing Cafe inside store to external canopy through new overhead pipes.
- Install 1No. water tap point within entrance lobby as shown above to allow easy and safe access to water.

COMMUNICATIONS CONTRACTOR

- Supply and install new CAT5 cabling from existing clg kiosk to external canopy through new overhead cables as shown on drawing D9548-047-001 and above

SIGNAGE CONTRACTOR

- Supply and install 1No. Entrance header signage
- Supply and install 1No. directional sign (1No.left hand arrow) to front of entrance

Address

Buxton - 208
Bakewell Road
Buxton
SK17 9TB

MORRISONS

S&W Design
Aspect House
Manchester Road
Altrincham WA14 5PG
t: +44 0 161 926 6000
f: +44 0 161 926 6001
www.stylesandwood.co.uk

Drawing Title

Proposed GA Canopy

GARDEN CENTRES

Scale @ A3	Date	Originator	Checked	Authorised
1:100	12.12.11	LCH	xxx	xxx

Status

CONSTRUCTION

Drawing No.

D9548-047-002

Rev

C