
OWLGREAVE BUNGALOW FARM











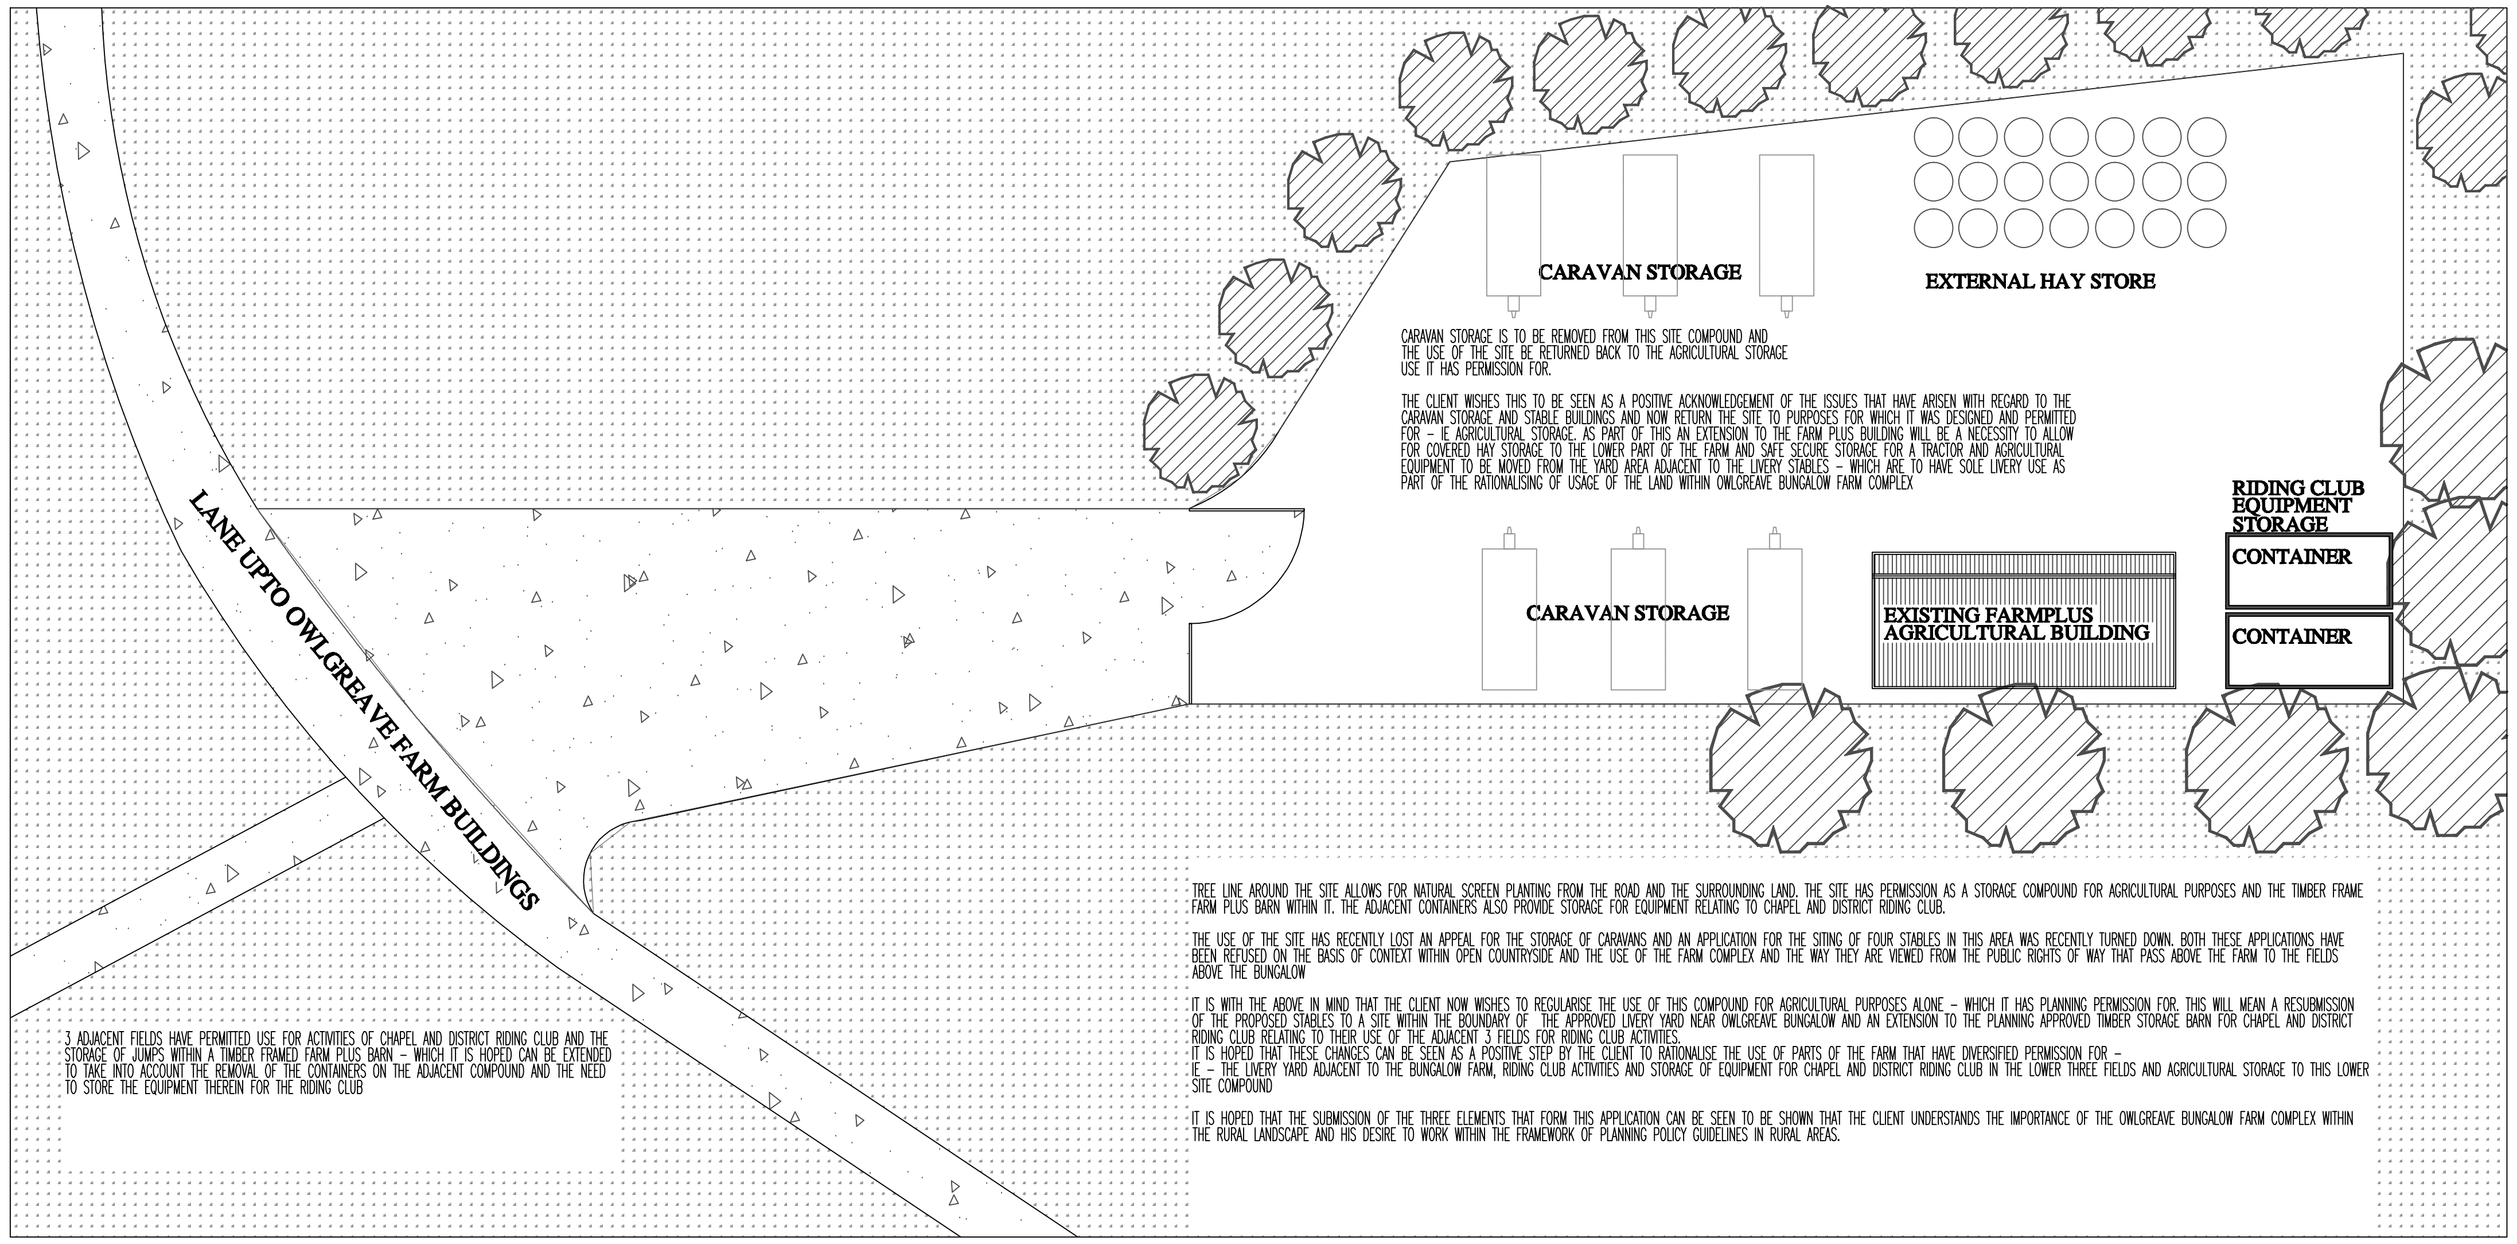

EXISTING COMPOUND AREA - USED FOR AGRICULTURAL STORAGE AND EQUIPMENT STORAGE WITHIN THE CONTAINERS FOR CHAPEL AND DISTRICT RIDING CLUB - 1:200

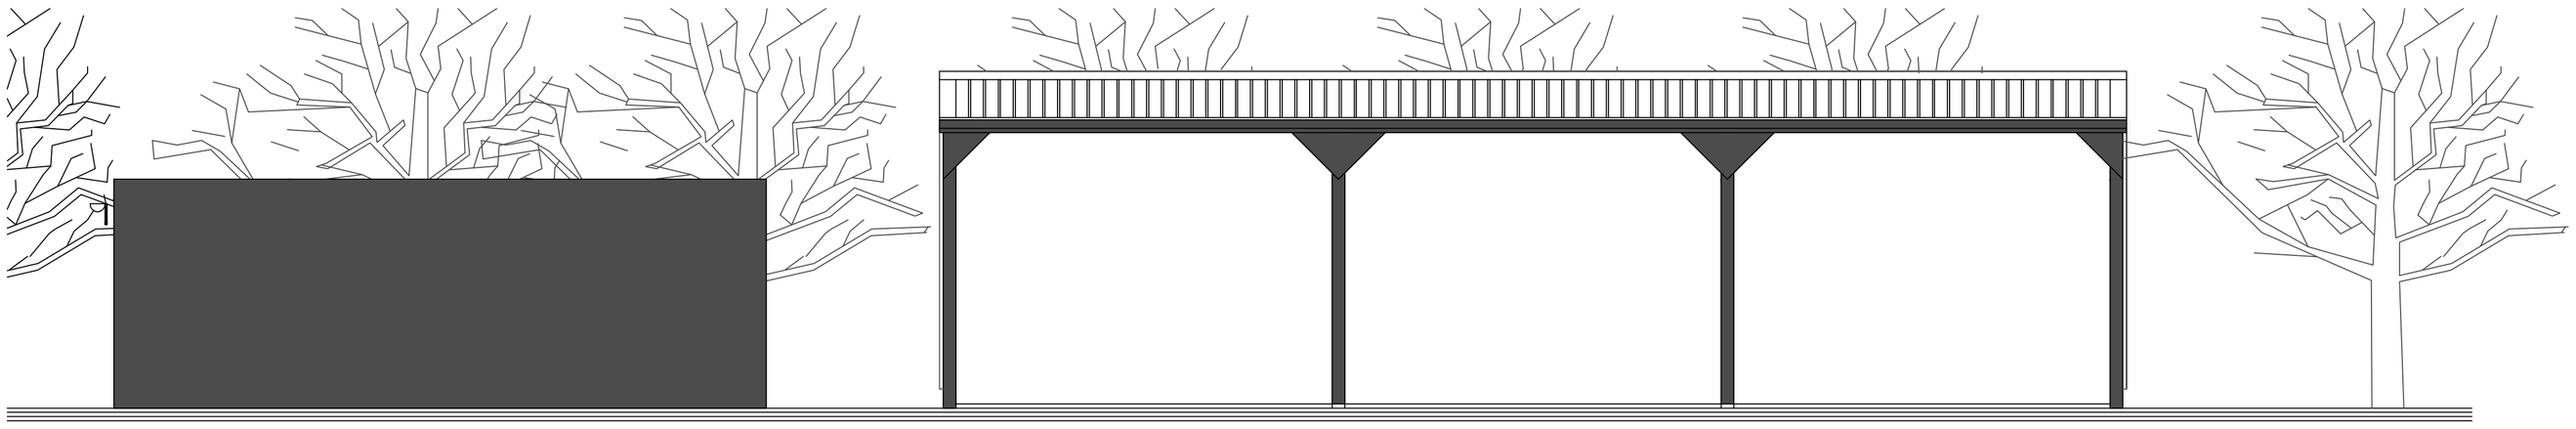

SITE ELEVATIONS 1:50

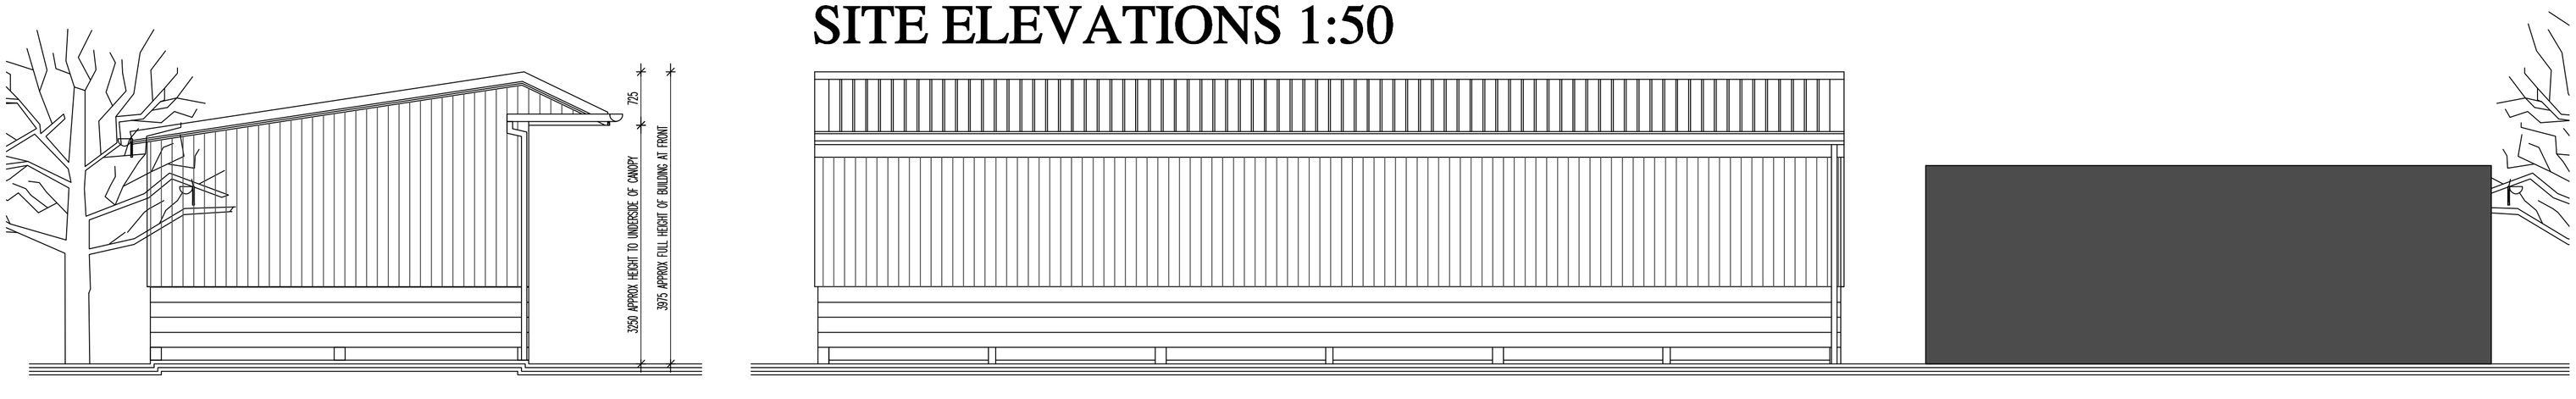

REVISIONS:

SURVEY DRAWINGS
COMBS, CHAPEL-EN-LE-FRITH
OWLGREAVE BUNGALOW

SCALE: 1:50
DATE: FEB'12 | DRAWN: AJS | CHECKED: AJS

©THIS DRAWING AND THE BUILDING WORKS DEPICTED ARE THE COPYRIGHT OF AJS ARCHITECTURE AND MAY NOT BE REPRODUCED OR AMENDED EXCEPT BY WRITTEN PERMISSION. NO LIABILITY WILL BE ACCEPTED FOR AMENDMENTS MADE BY OTHER PERSONS.
DO NOT SCALE THIS DRAWING, USE FIGURED DIMENSIONS ONLY, IF IN DOUBT ASK.

A.J.S ARCHITECTURE
32 carr road.
buxton.
derbyshire.
sk17 6wf.
h: 01298 26062
m: 07794 400237

DRAWING No: SURVEY 01

B REGS COMPLIANT