
OWLGREAVE BUNGALOW FARM

SURVEY 01

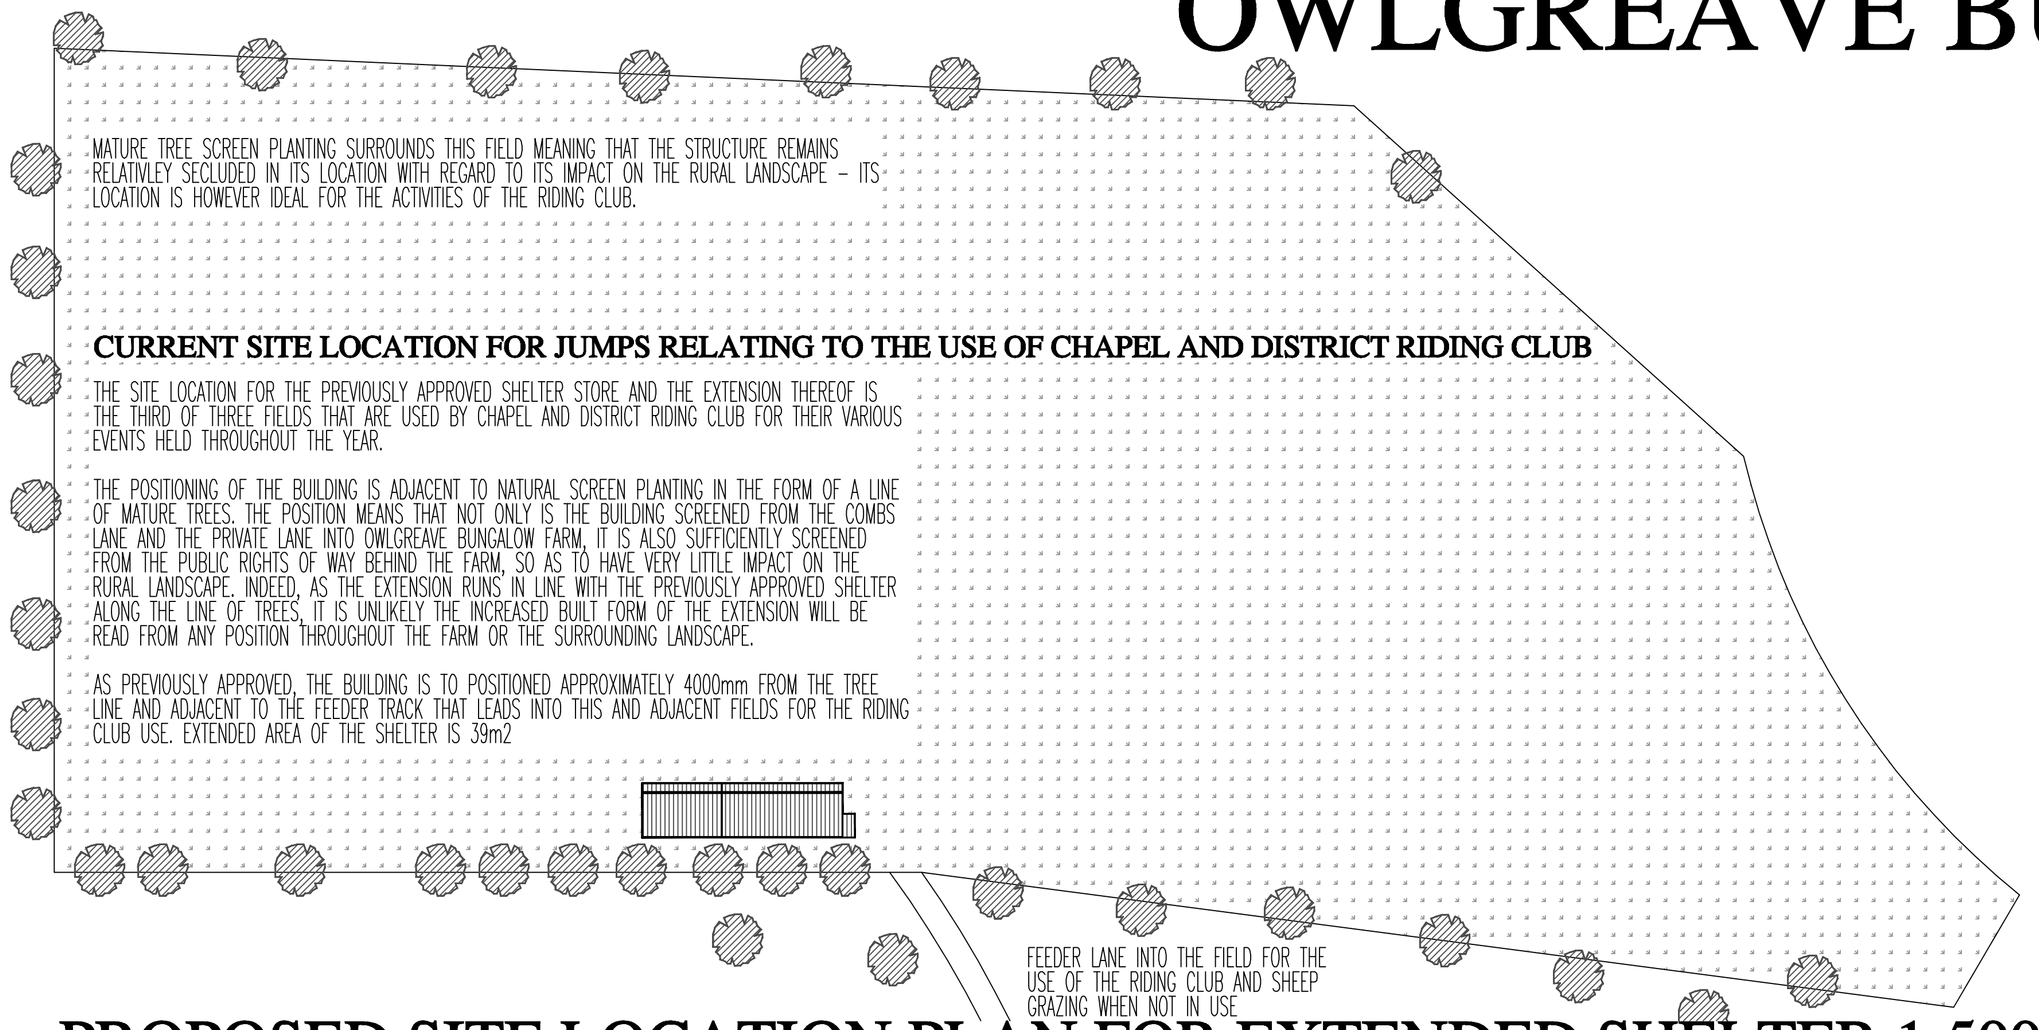

PROPOSED SITE LOCATION PLAN FOR EXTENDED SHELTER 1:500






RIDING CLUB OFFICE AND SURROUNDING FIELDS IN USE FOR RIDING EVENTS AND TRAINING.






RIDING JUMPS THAT ARE APPROVED TO BE HOUSED IN SHELTER THAT HAS PLANNING PERMISSION







SITE FOR APPROVED SHELTER AND THE EXISTING CONTAINERS THAT ARE IN USE BY THE RIDING CLUB AND THE EQUIPMENT THAT WILL REQUIRE SAFE STORAGE FOLLOWING THE REMOVAL OF SAME


EXISTING TREE LINE TO THE REAR OF THE STORE SHELTER ACTS AS SCREEN PLANTING
(REAR OF STRUCTURE SET APPROX 4000mm FORWARD OF C/L OF TREES)

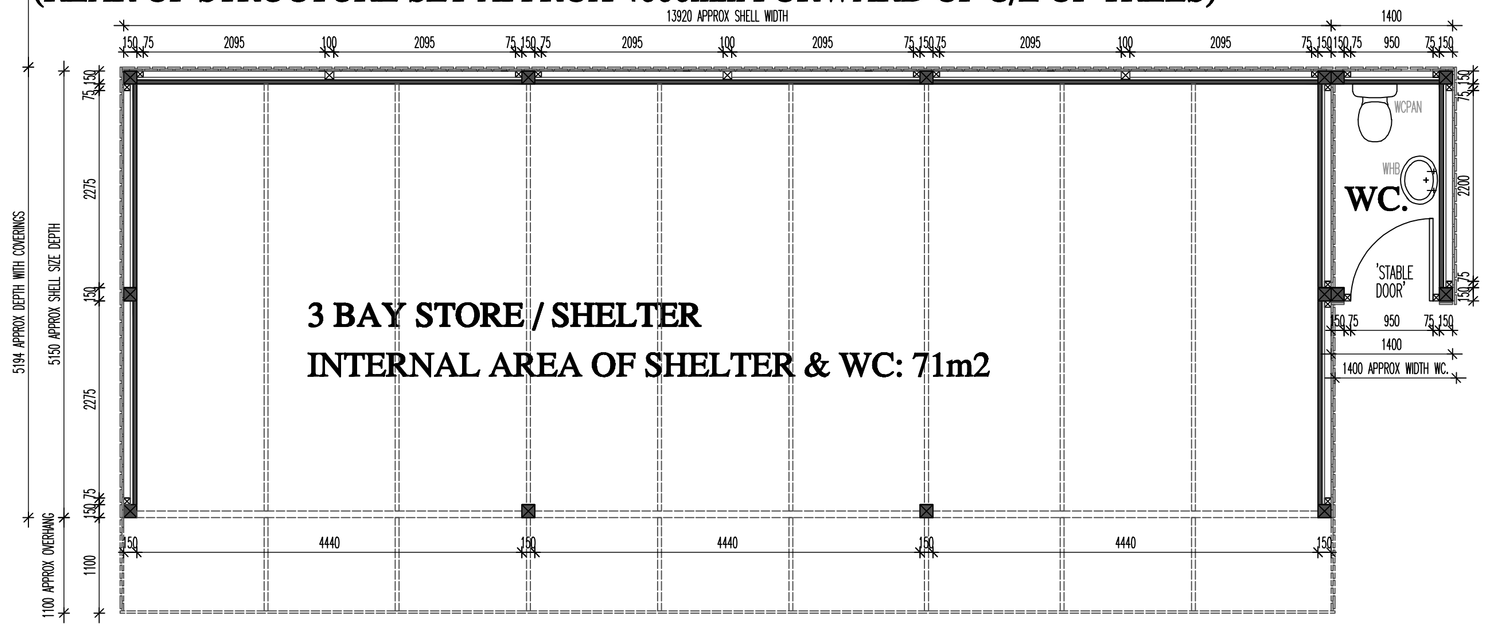

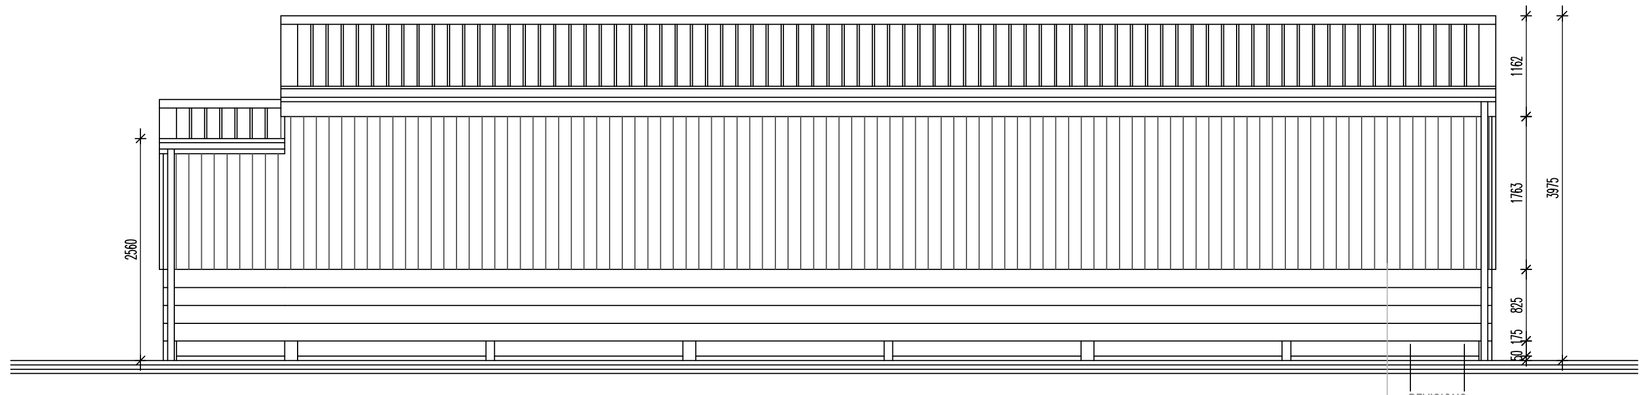

EXISTING APPROVED ELEVATIONS 1:50
CHAPEL & DISTRICT RIDING CLUB USE

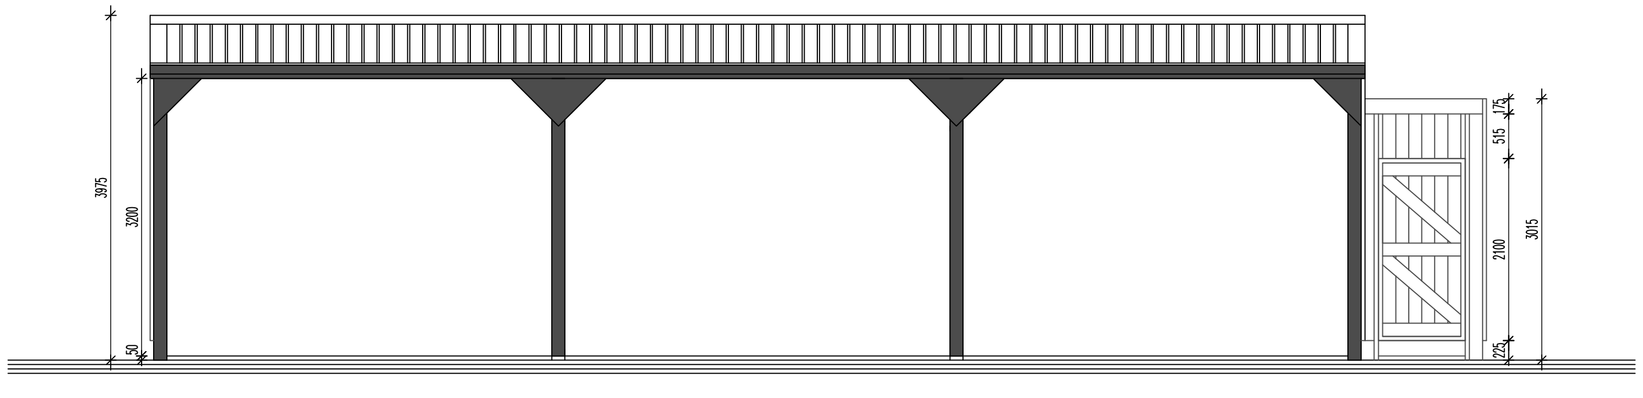

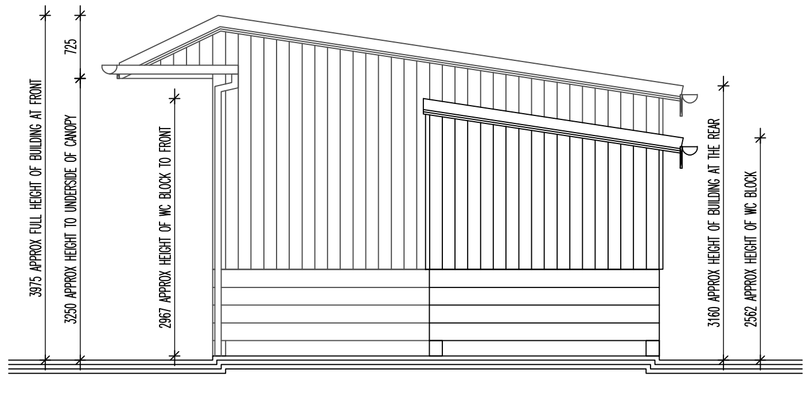

REVISIONS:

SURVEY ELEVATIONS
COMBS, CHAPEL-EN-LE-FRITH
OWLGREAVE BUNGALOW

SCALE: 1:50 | CHECKED: AJS
DATE: FEB'12 | DRAWN: AJS

©THIS DRAWING AND THE BUILDING WORKS DEPICTED ARE THE COPYRIGHT OF AJS ARCHITECTURE AND MAY NOT BE REPRODUCED OR AMENDED EXCEPT BY WRITTEN PERMISSION. NO LIABILITY WILL BE ACCEPTED FOR AMENDMENTS MADE BY OTHER PERSONS.
DO NOT SCALE THIS DRAWING, USE FIGURED DIMENSIONS ONLY, IF IN DOUBT ASK.

A.J.S ARCHITECTURE
32 carr road.
buxton.
derbyshire.
sk17 6wf.
h: 01298 26062
m: 07794 400237

DRAWING No: SURVEY 01

B REGS COMPLIANT