

PROPOSED 01

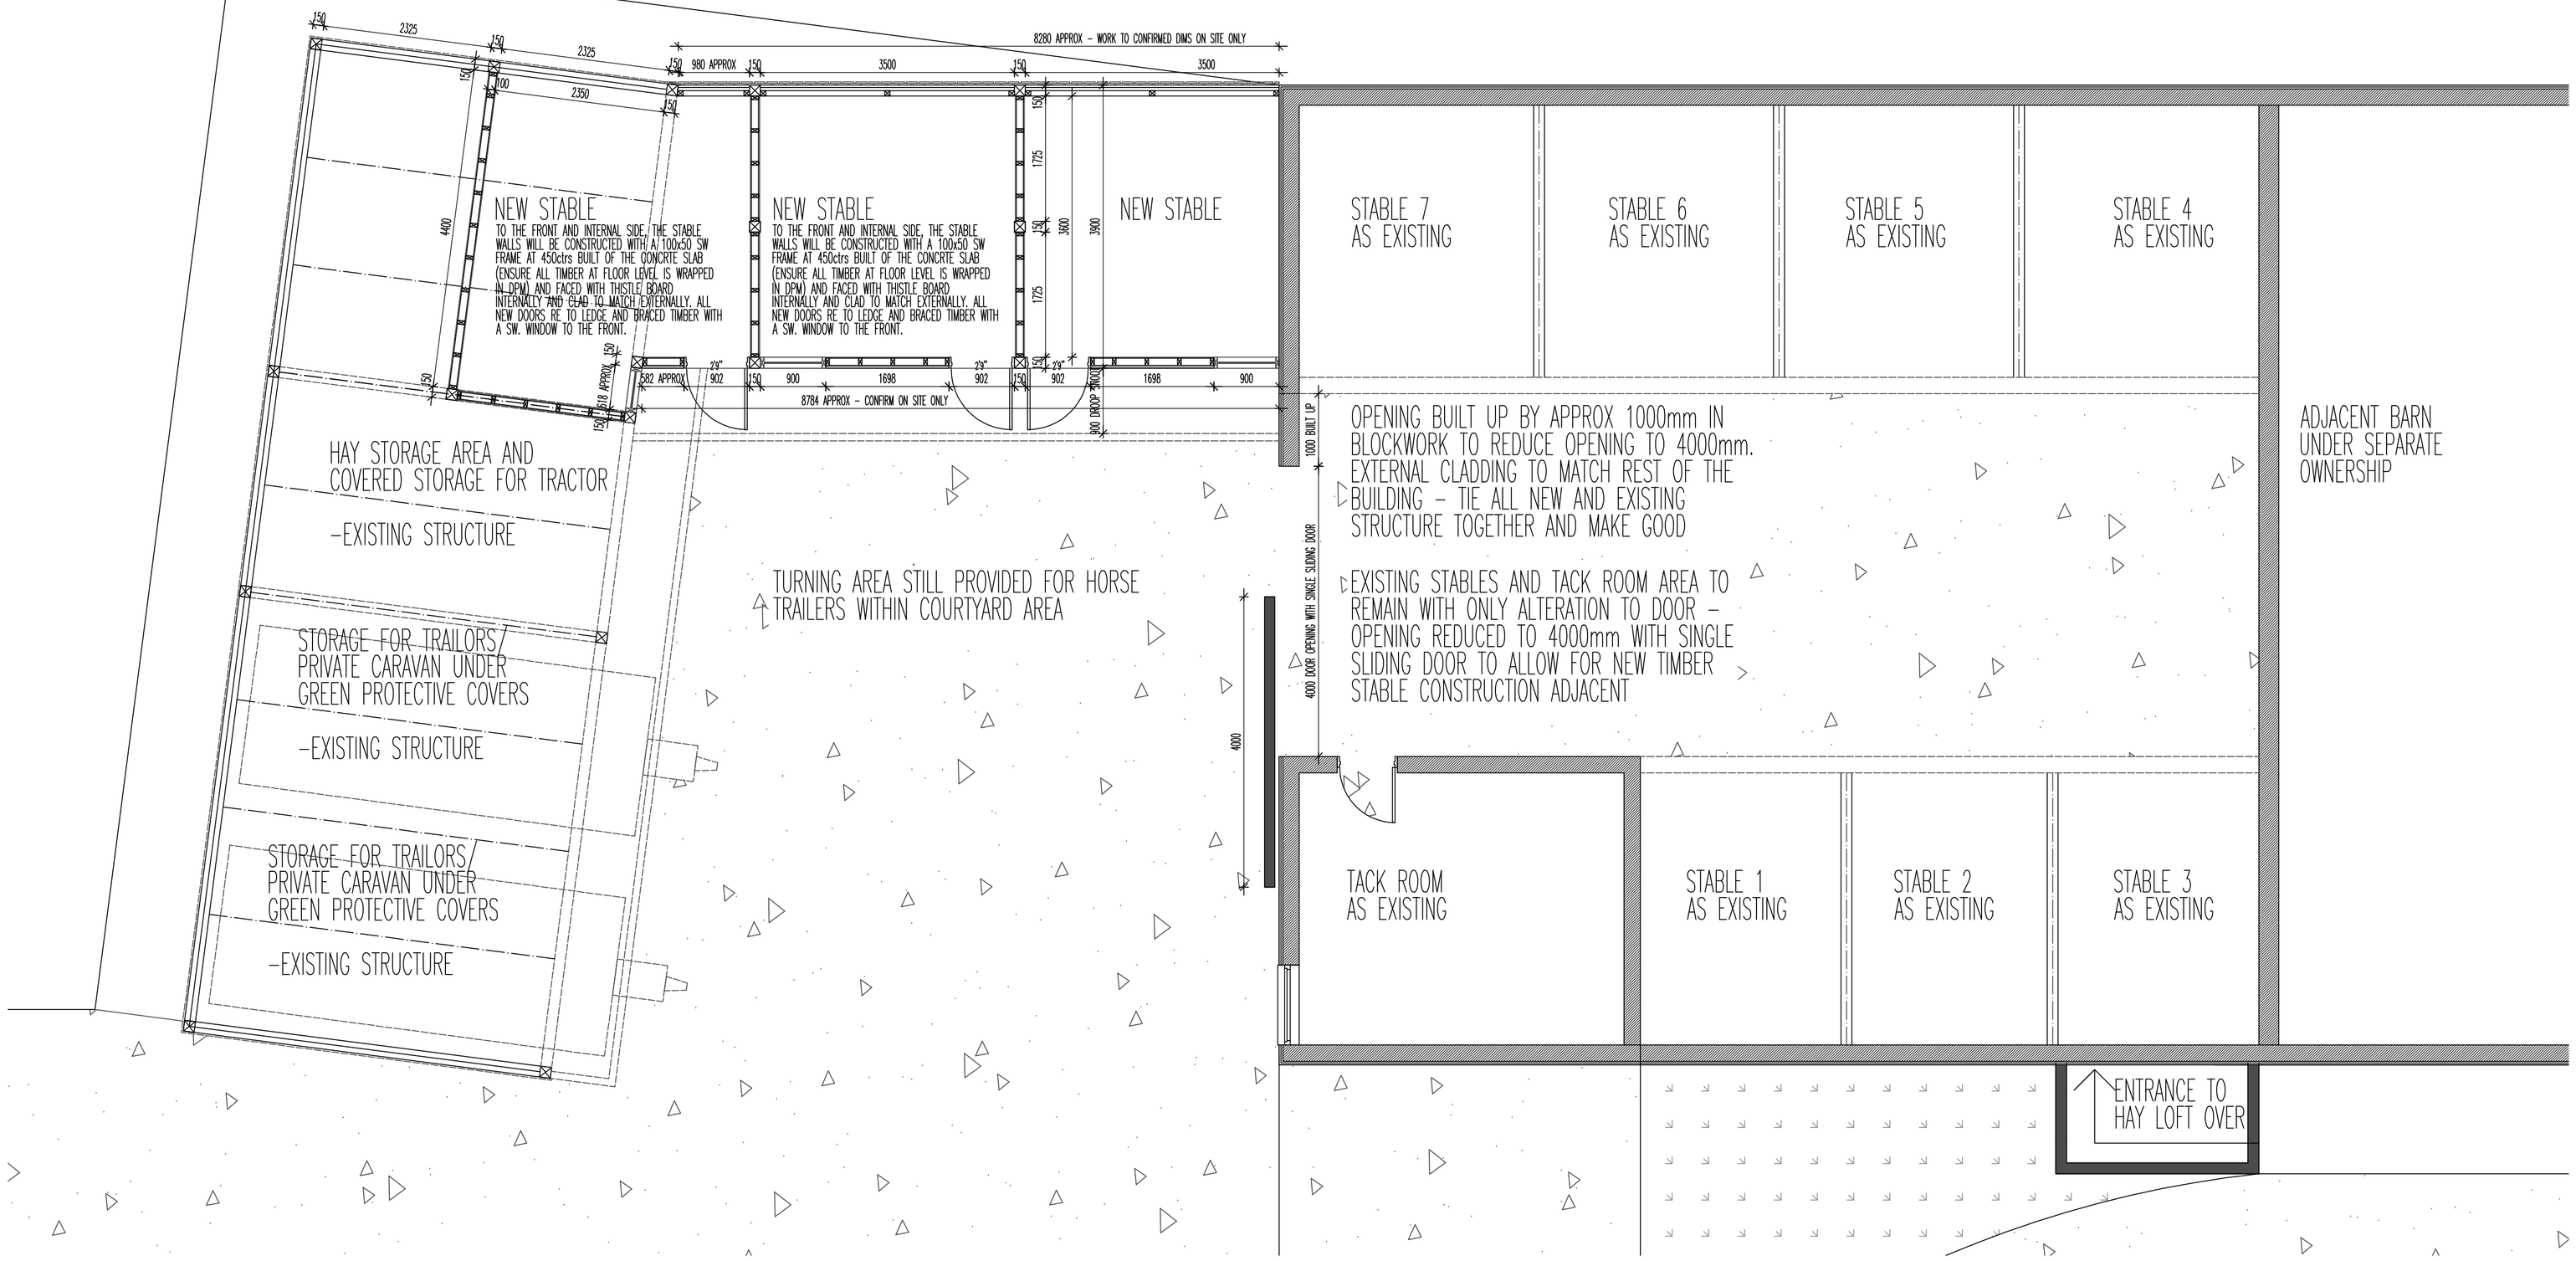

COURTYARD ELEVATION

REAR ELEVATION

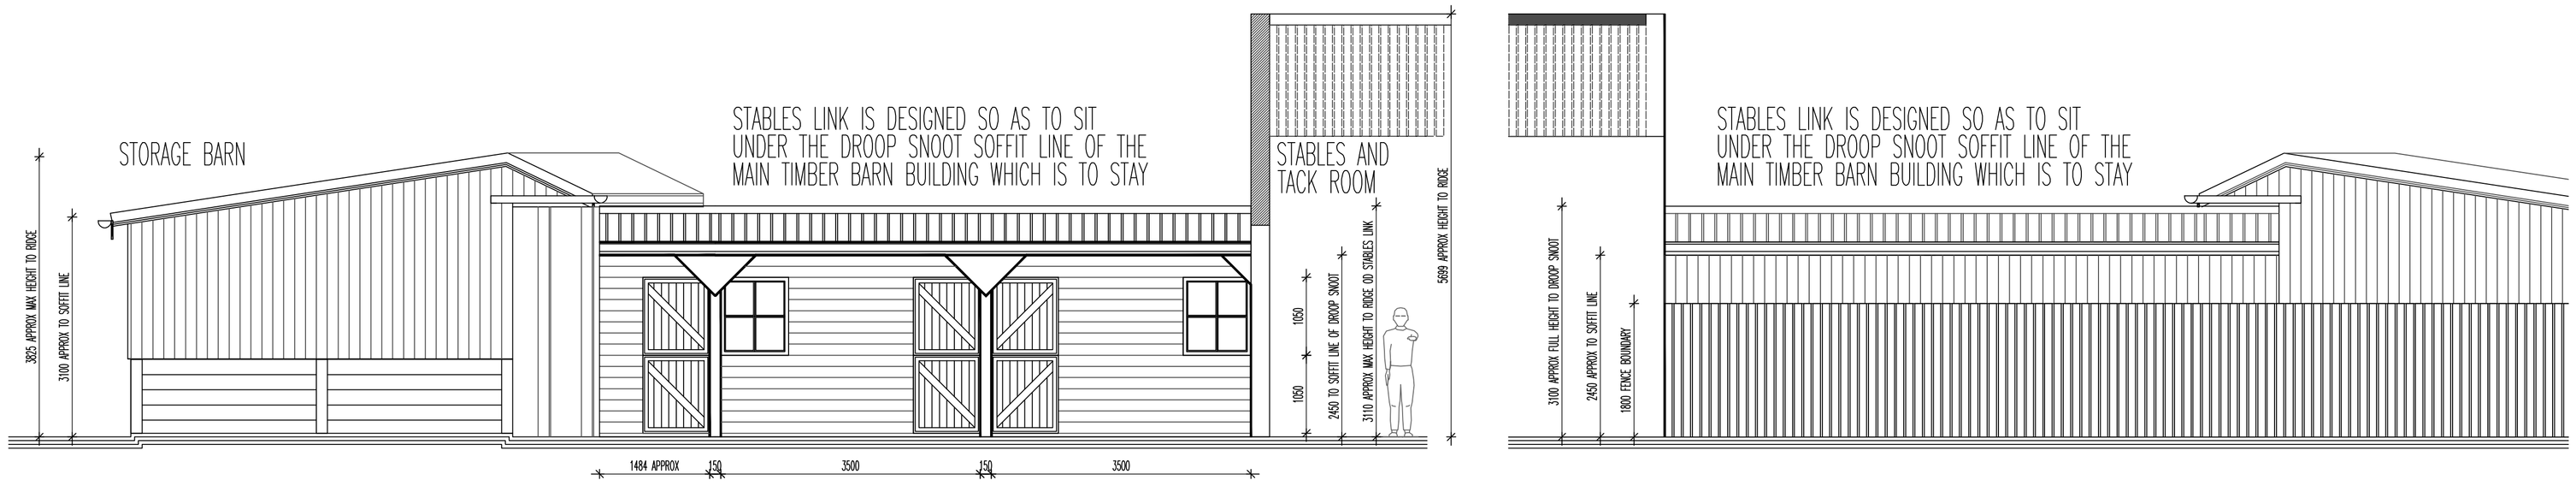

PROPOSED PLAN & ELEVATIONS - STABLES & SHELTER 1:50











OWLGREAVE BUNGALOW FARM

REVISIONS:

PROPOSED DRAWINGS
COMBS, CHAPEL-EN-LE-FRITH
OWLGREAVE BUNGALOW

SCALE: 1:50 | CHECKED: AJS
DATE: FEB'12 | DRAWN: AJS

©THIS DRAWING AND THE BUILDING WORKS DEPICTED ARE THE COPYRIGHT OF AJS ARCHITECTURE AND MAY NOT BE REPRODUCED OR AMENDED EXCEPT BY WRITTEN PERMISSION. NO LIABILITY WILL BE ACCEPTED FOR AMENDMENTS MADE BY OTHER PERSONS.
DO NOT SCALE THIS DRAWING, USE FIGURED DIMENSIONS ONLY, IF IN DOUBT ASK.

A.J.S ARCHITECTURE
32 carr road.
buxton.
derbyshire.
sk17 6wf.
h: 01298 26062
m: 07794 400237

DRAWING No: PROPOSED 01

B REGS COMPLIANT