

HPK/2012/0110

SCALE 1cm:1mtr

ELEVATION OF PROPERTY SHOWING LOCATION OF CABIN.

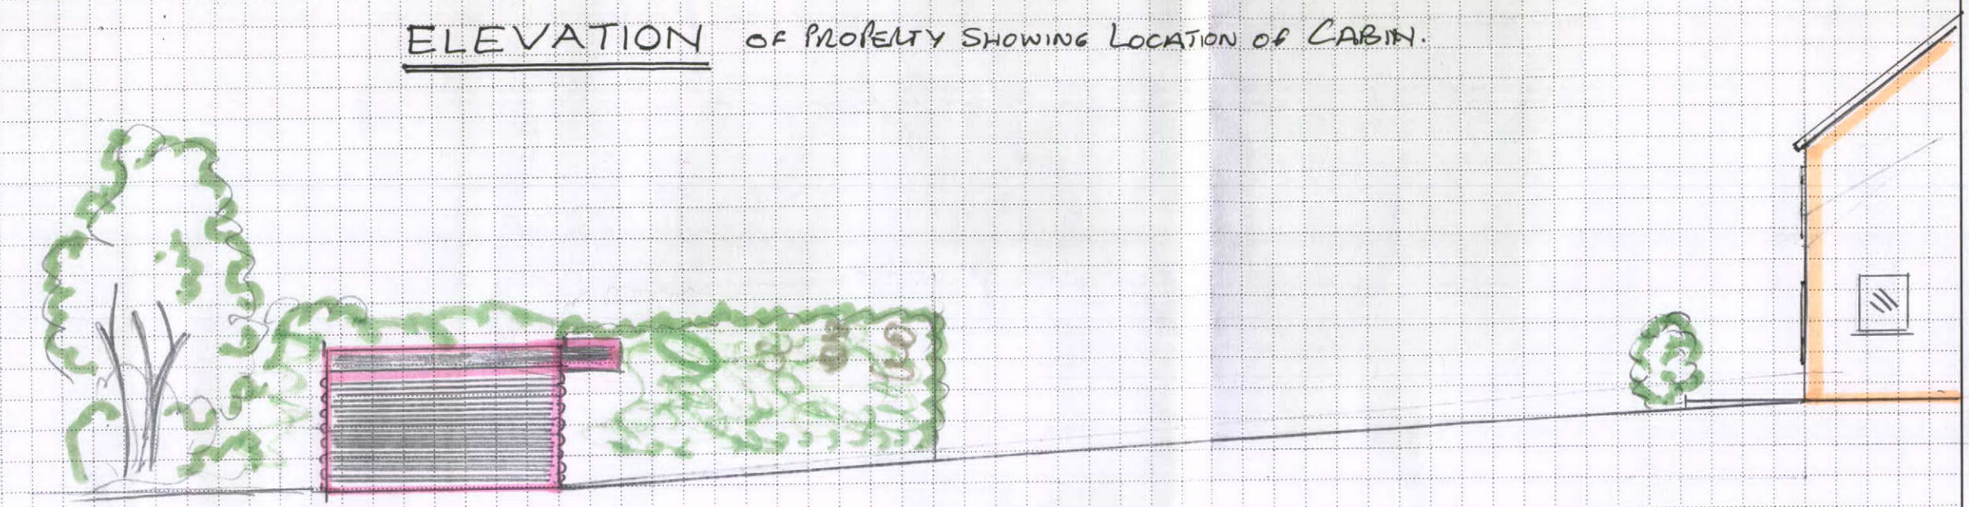

PLAN

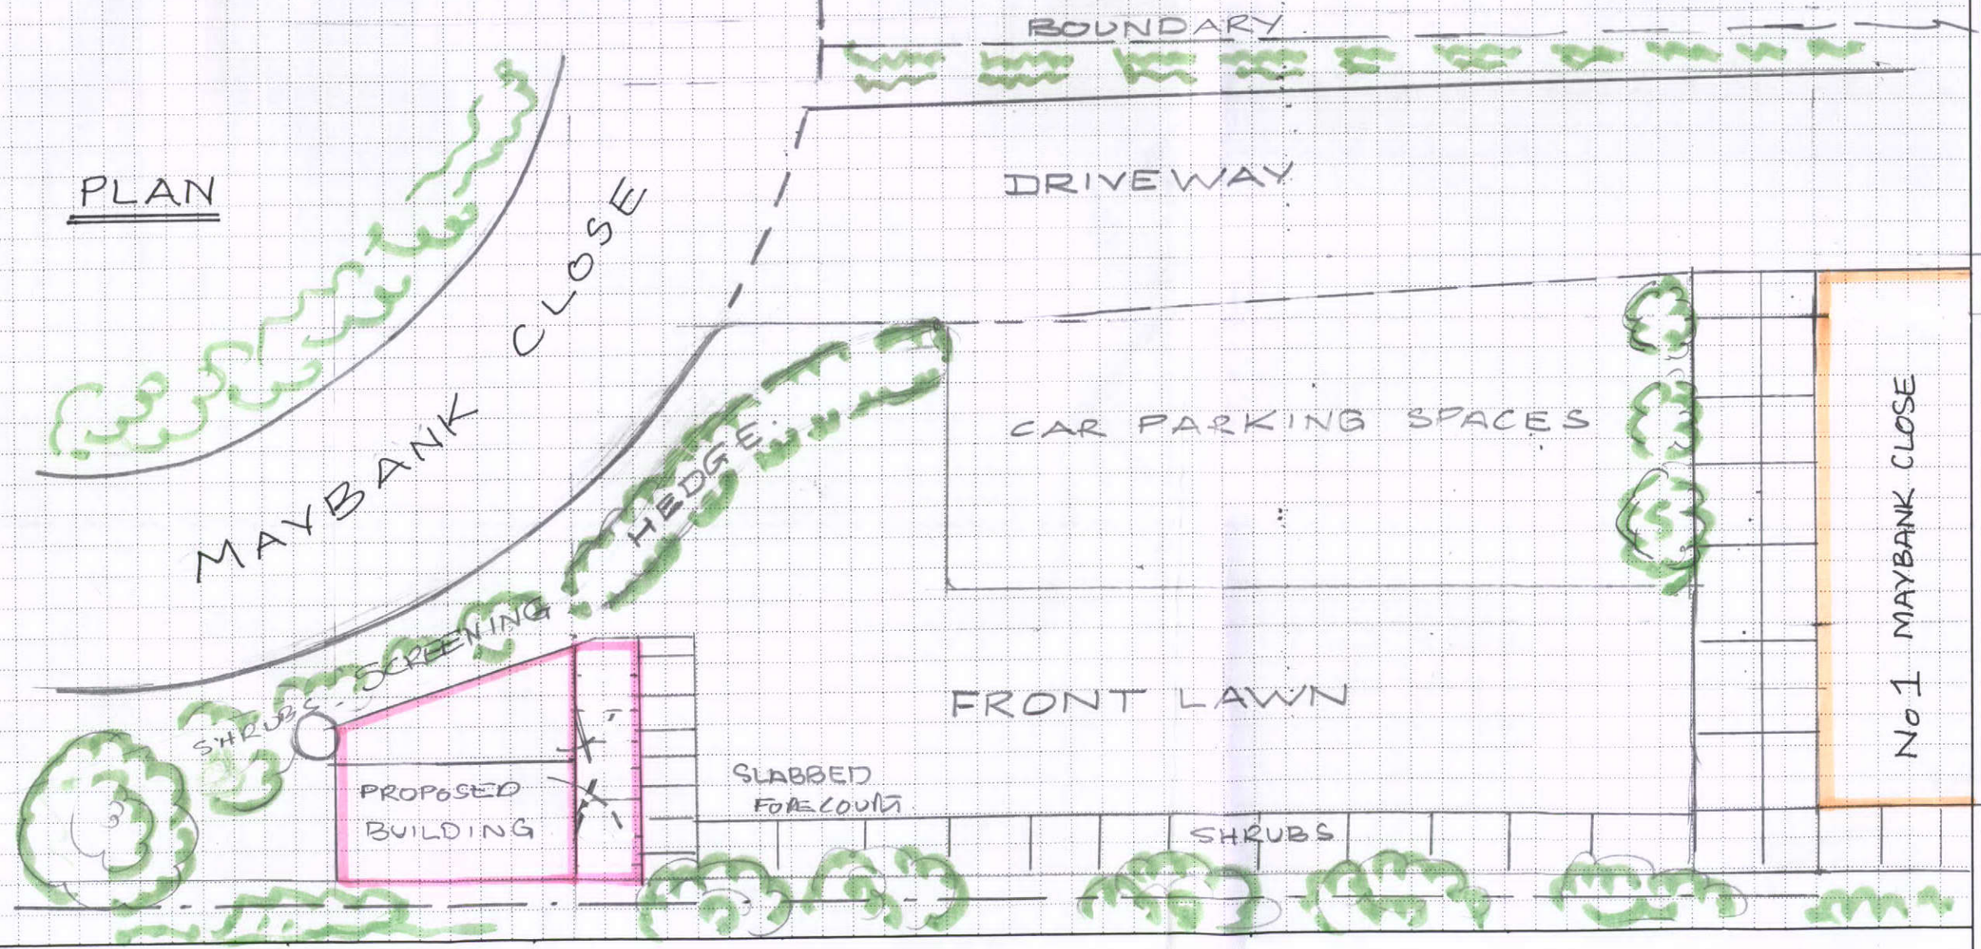

← RAILWAY PROPERTY THIS SIDE OF BOUNDARY →

designs
762 Stafford Road,
Fordhouses,
Wolverhampton.

Tel: 01902 785414

PROPOSED LOG-CABIN

CLIENTS NAME:
MR S. CAMERON.

ADDRESS:
1 MAYBANK CLOSE
NEWSMITHY
CHINLEY
SK 23 6EH.

TEL: 01663 750025.

CONSULTANT:
IAN CHISHOLM.

CONTRACT NO.

CLIENTS APPROVAL

1:100 SITE PLAN