
Contractors to check all dimensions before commencing work
Any discrepancies to be reported to the designer immediately
Do not scale.
Drawing contents are protected by copyright and should not be used or copied without the written permission of Nicholson Contracts Ltd

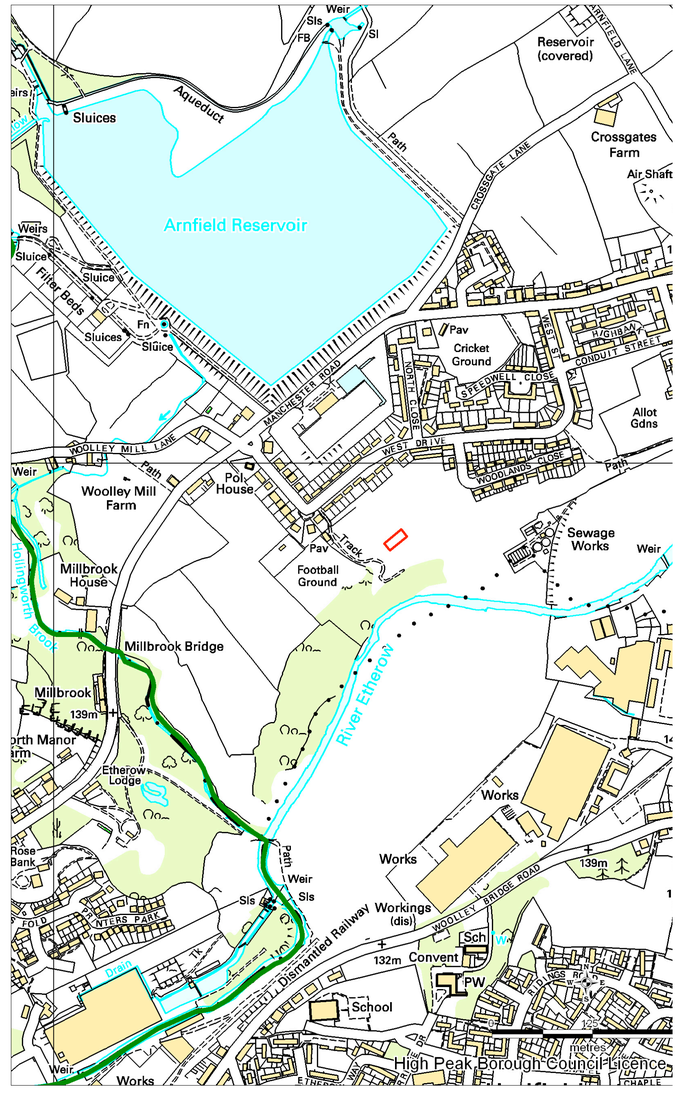



RevB. Feb2012. Scheme amended for re-application.
RevA. Aug2011. Blue line added to access road.

Ian Nicholson
Chartered Designer

PO Box 20 Hadfield
Glossop Derbyshire
SK13 1WW

Tel: 01457 868008
Fax: 01457 855151
e: ian@nicholsoncontracts.co.uk

Client
Tintwistle Parish Council

Project
Tintwistle Sports and Community Building

Drawing Title
Site Plans

Project No.
1028

Drawing No.
1028/A1/6.001B

Date December 2010
Scale As noted

Nicholson Contracts Ltd Reg. Number 0468691