HPK/2012/0052

PROPOSED
SITE PLAN 1:100

37 MARPLE ROAD,
CHARLESWORTH

- 5 MAR 2012

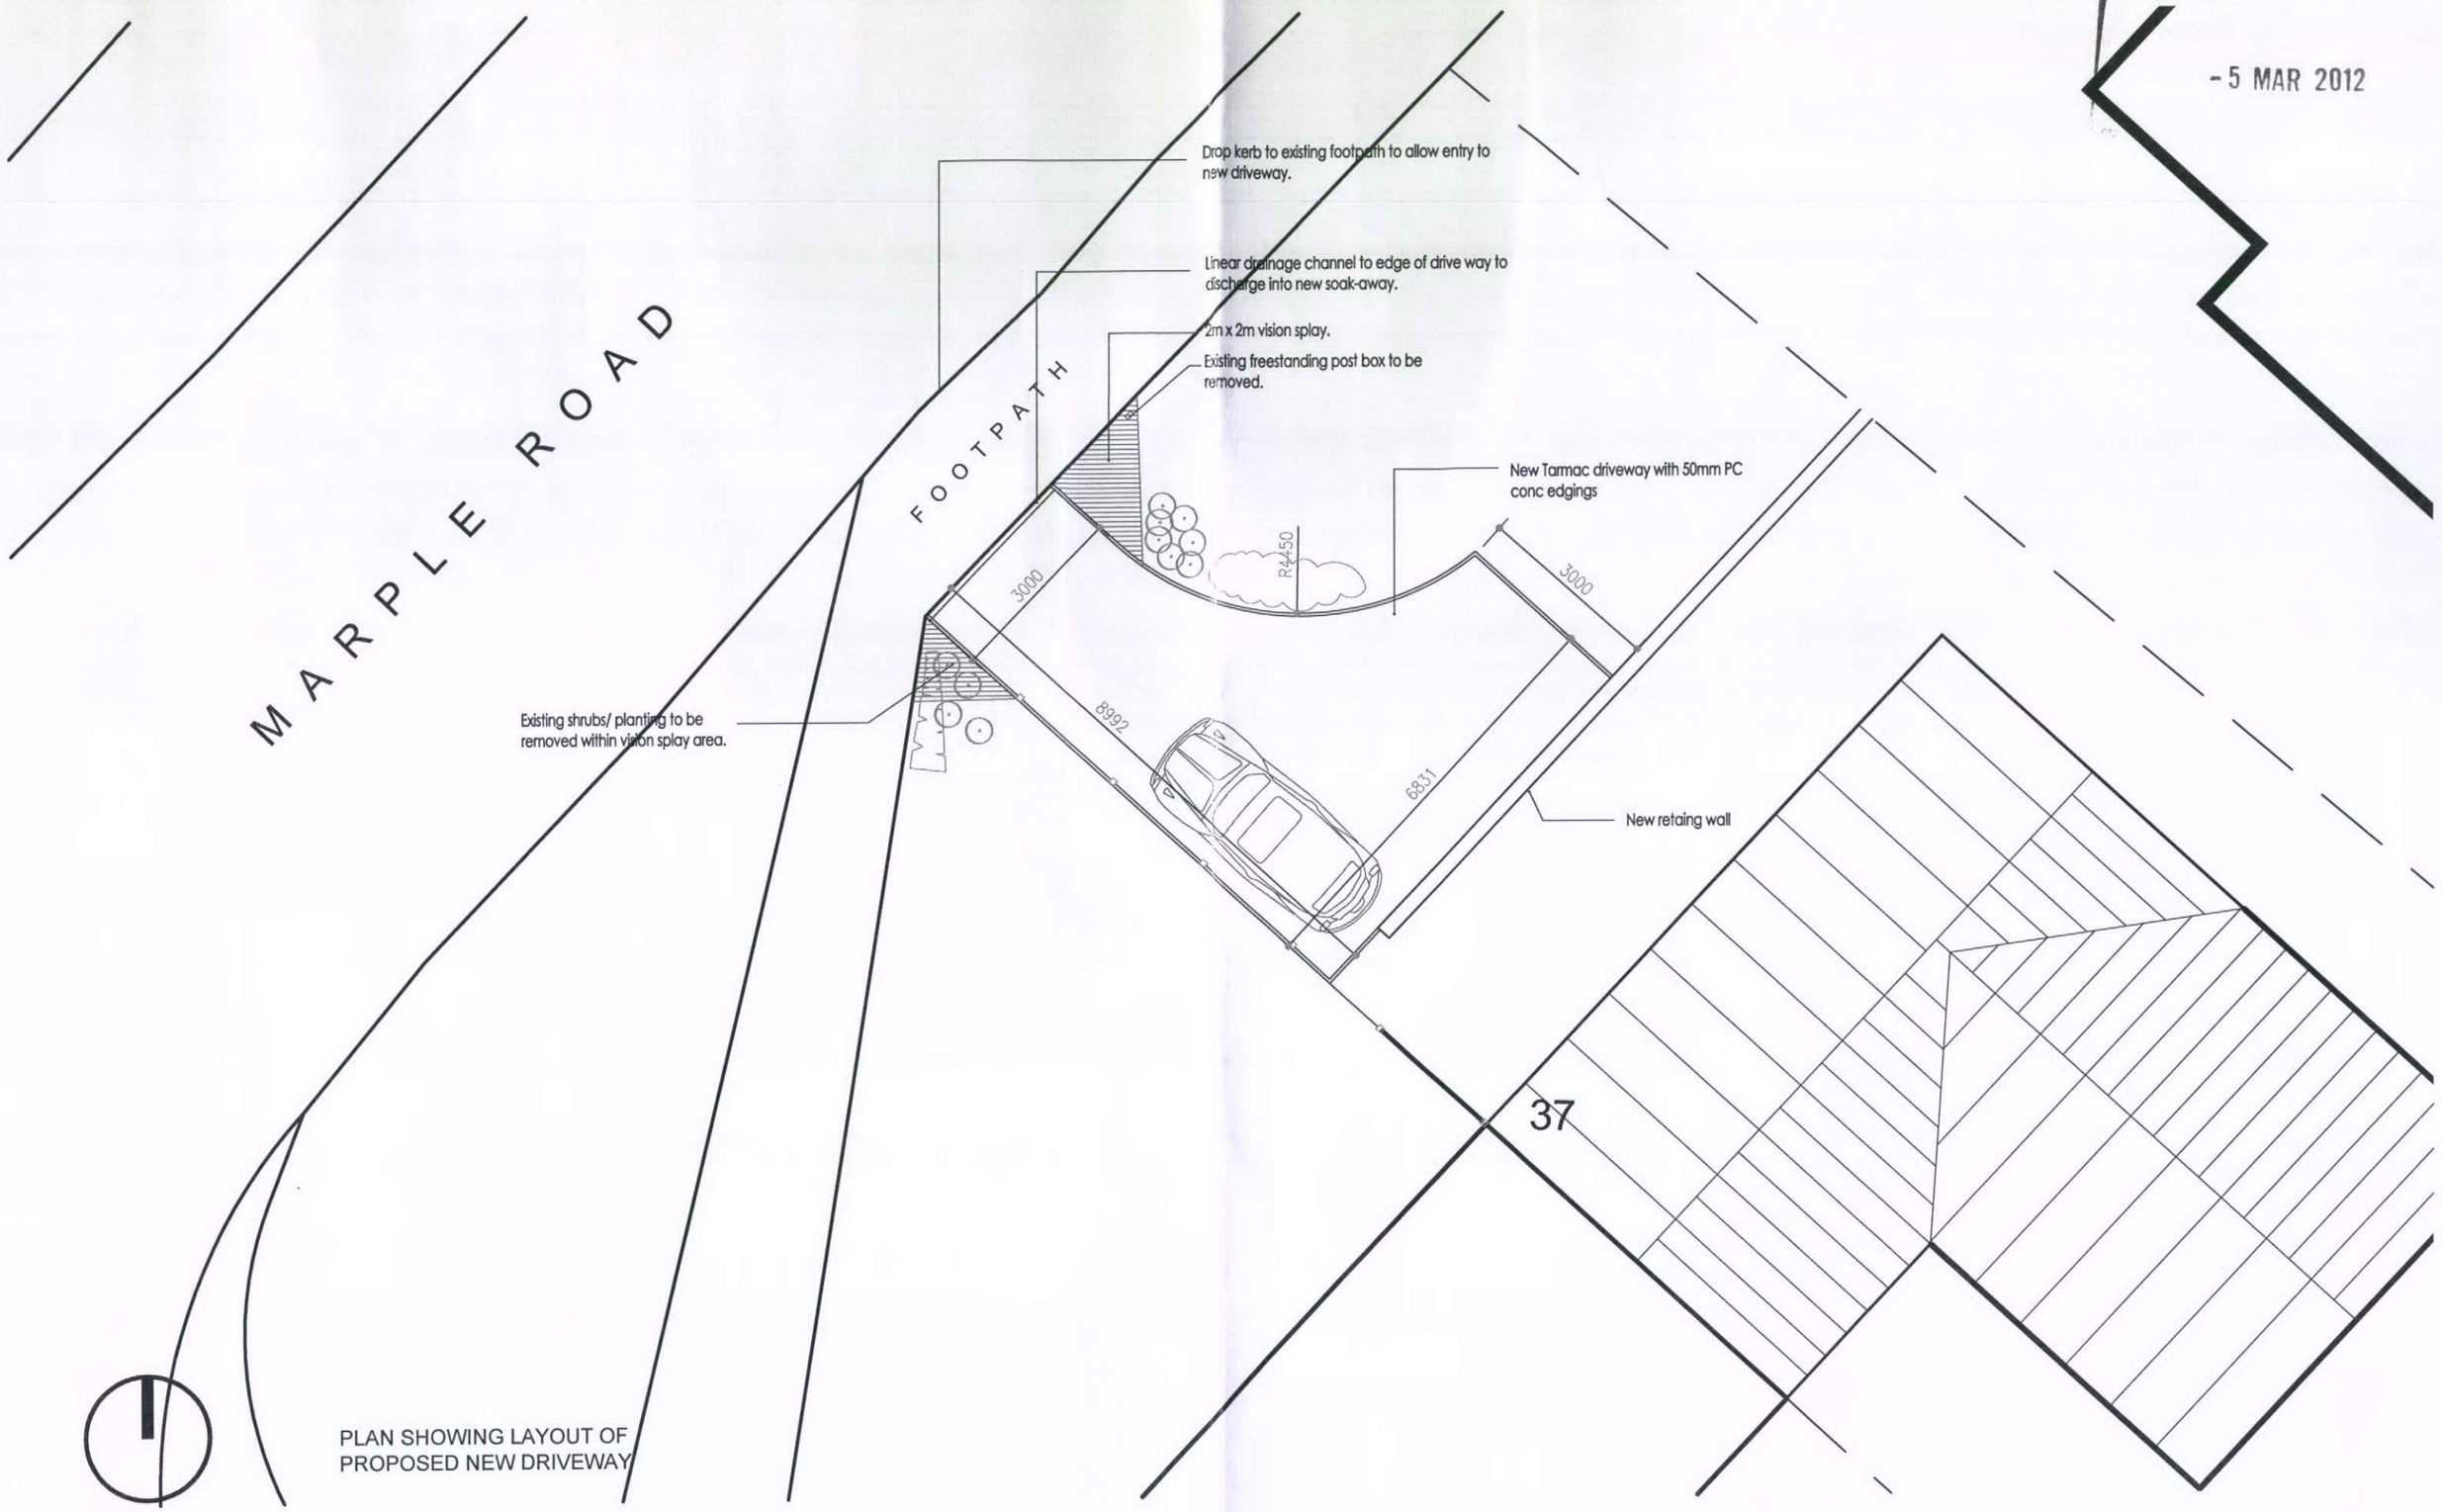


PLAN SHOWING LAYOUT OF
PROPOSED NEW DRIVEWAY