
HPK/2011/0664

- 6 MAR 2012

PLANS

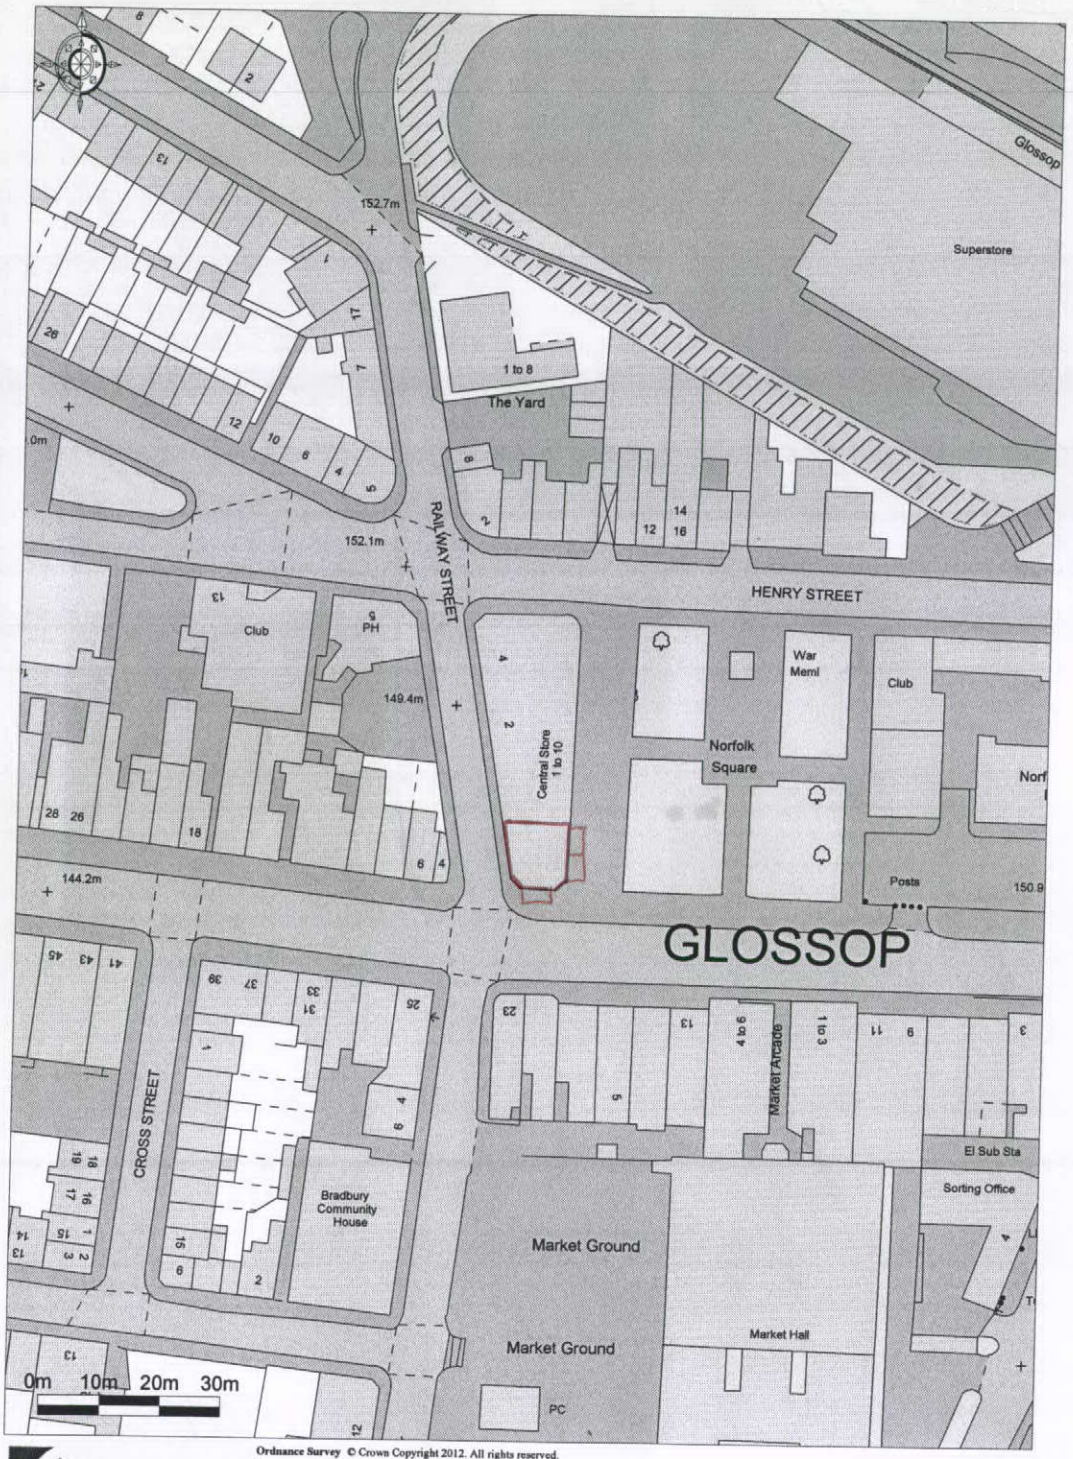

Promap®

Ordnance Survey © Crown Copyright 2012. All rights reserved.
Licence number 100020449. Plotted Scale - 1:1250