HPK/2011/0664


This drawing is the copyright of Steer Ellis Associates Limited.

Do not scale from drawings. All dimensions and levels to be checked on site prior to commencement of work or manufacture of items. Notify SEA of any discrepancies.


This drawing to be read in conjunction with specifications, specialist drawings and any bill of quantities.

The Contractor is to comply with all relevant statutory legislation whether or not specifically stated on these drawings.

- 6 MAR 2012

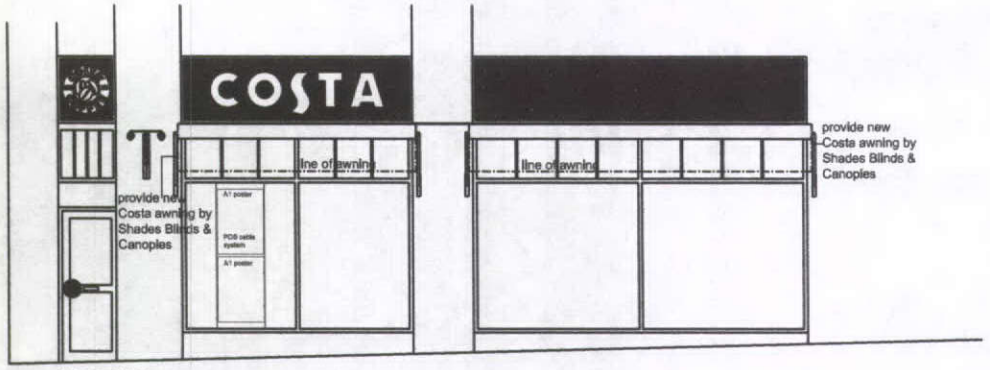


ELEVATION A

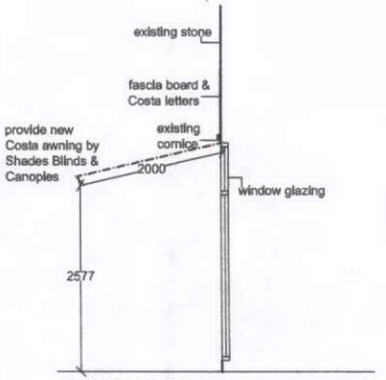

SECTION THROUGH ELEVATION A



ELEVATION B

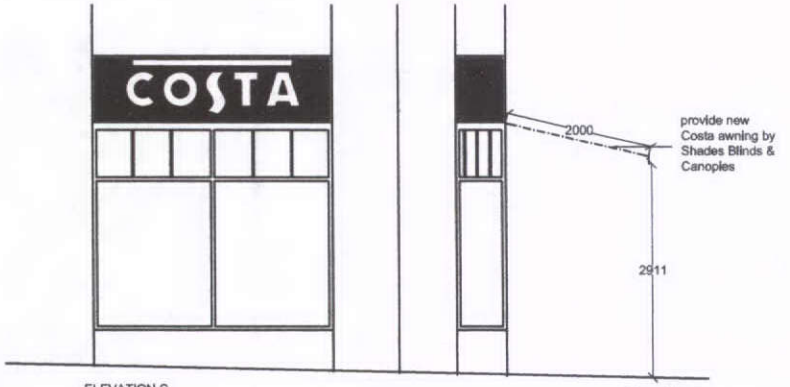

ELEVATION C

S|E|A DESIGN GROUP

Client: COSTA

Project: Unit 1 Norfolk Square Glossop

Drawing Title: External Elevations

Scale: 1:100@A4	Date: 02.09.11
Drg No: 210051/05	Rev: C
Drg By: SA	Check: JS

Revisions By:
A - Section through proposed awnings shown — 14.09.11
B - Additional awning added to elevations — 31.09.11
C - Line of awning altered — 21.12.11

Ltd. Office
Princes Drive, Kenilworth,
Warwickshire, CV8 2FD Ltd.
Telephone: +44 (0)1926 864445
Fax: +44 (0)1926 864447
Email: mail.sea@steerellisgroup.com

Unit Office
PO Box 214553,
Dubai, UAE
Telephone: +971 (0) 504 9092
Fax: +971 (0) 504 9097
Email: mail.uae@steerellisgroup.com
Website: steerellisgroup.com