
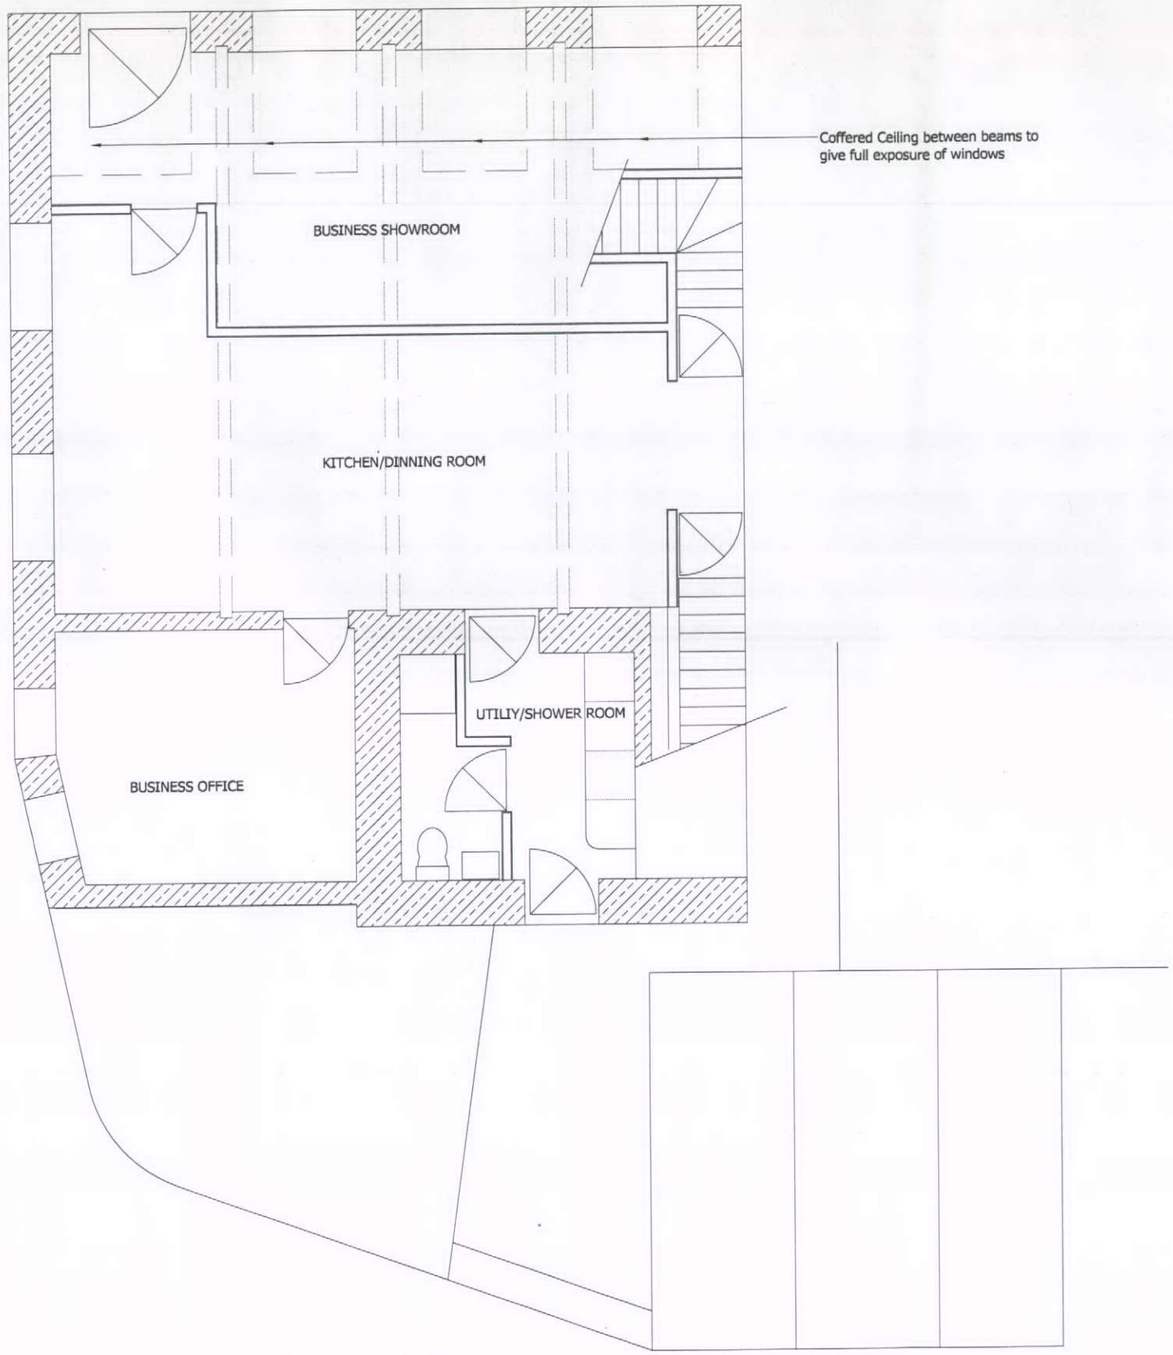


Ground Floor

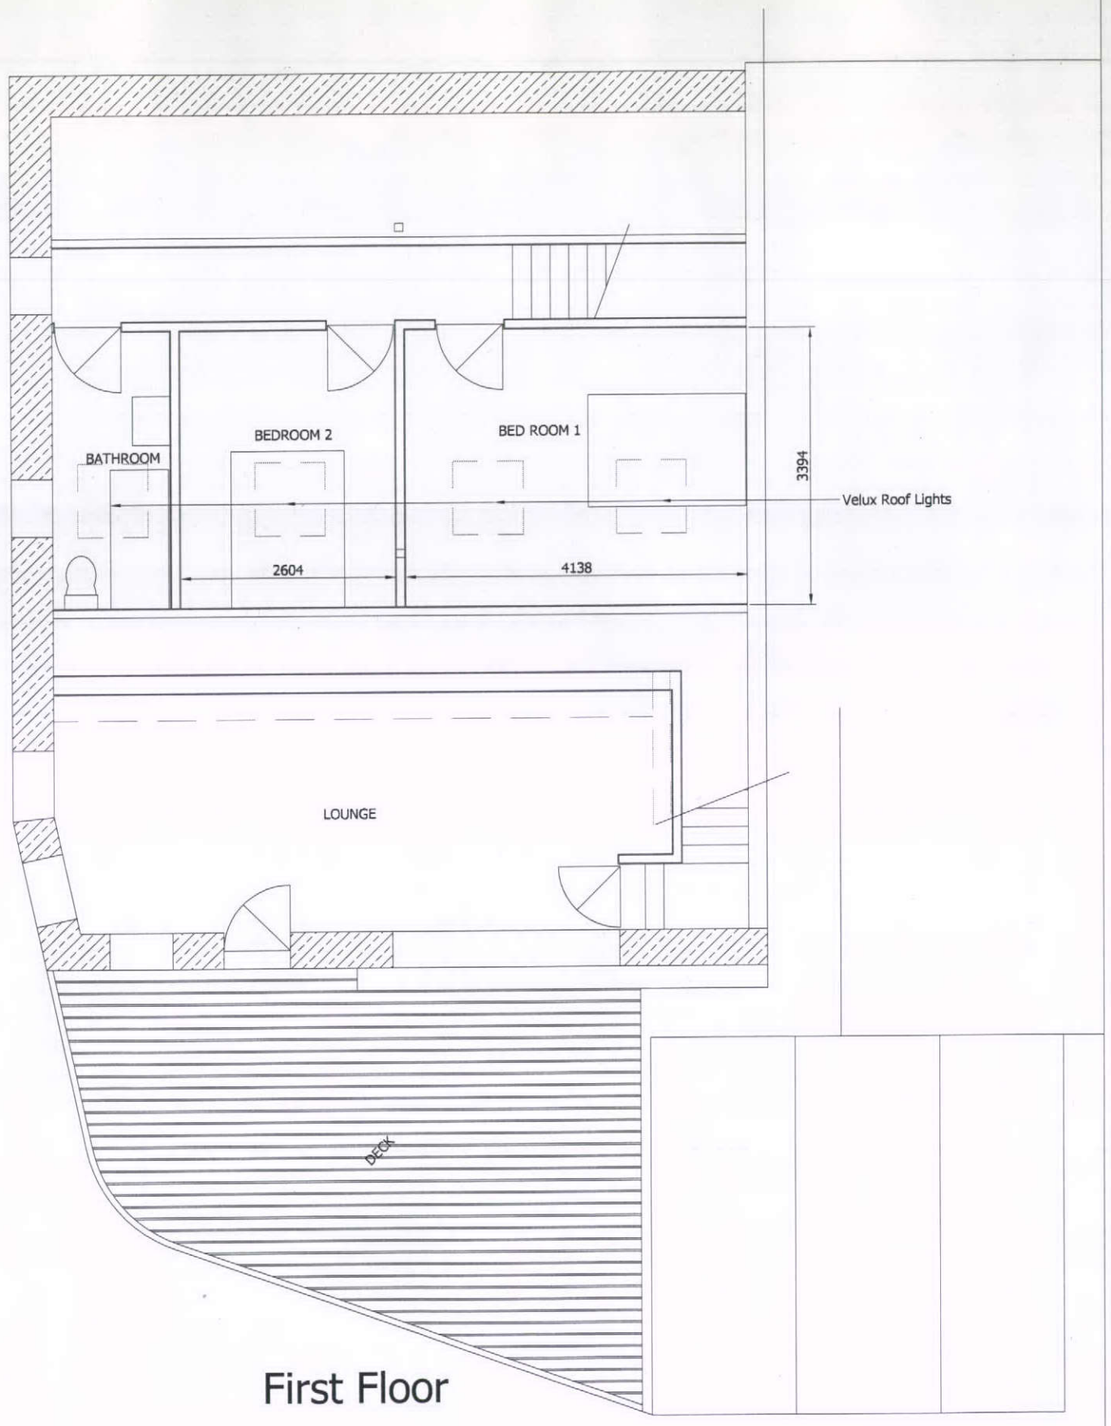

First Floor

DRAWN	PAL	DATE	Feb 12
JOB No		SCALE	1:100 @ A3
DWG No	03	Rev	

1 Market Street
Chapel en le Frith
High Peak Plans

For Mr & Mrs G Jones

NF- PALOMA

Philip A Lomas B Sc, 7 Park Crescent Furness Vale, High Peak, SK23 7PU