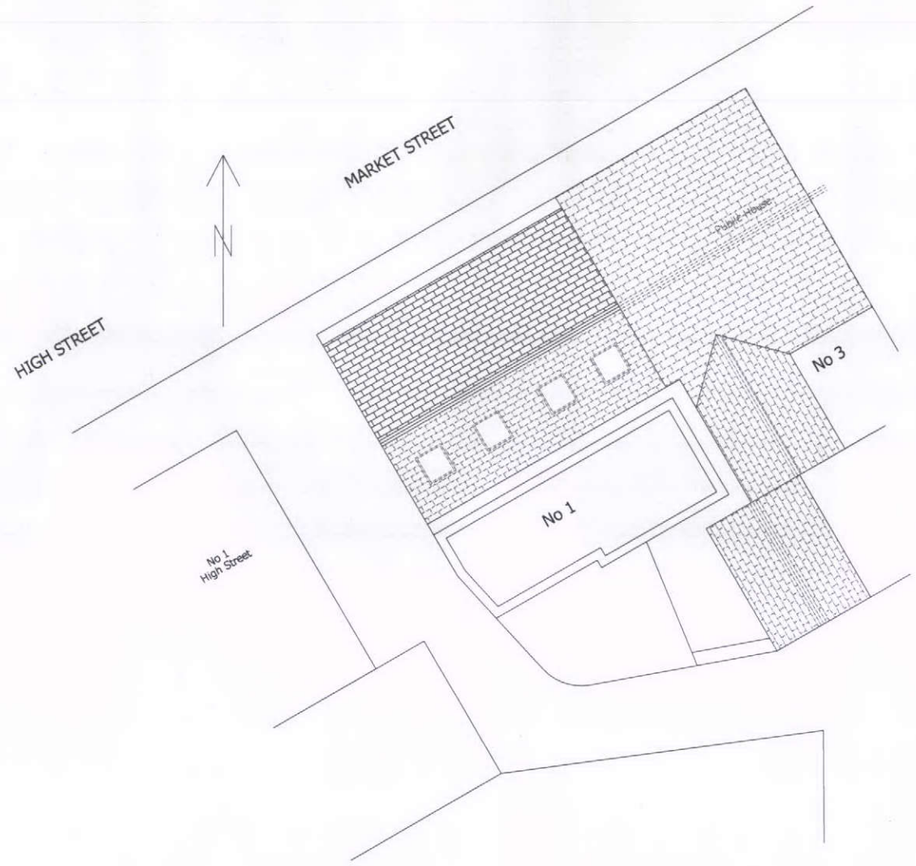


NF- PALOMA

Philip A Lomas B Sc, 7 Park Crescent Furness Vale, High Peak, SK23 7PU

DRAWN PAL	DATE Feb 12
JOB No	SCALE 1:200 @ A3
DWG No 04	Rev

1 Market Street
Chapel en le Frith
High Peak Plans

For Mr & Mrs G Jones