

HPK/2012/0115


- 7 MAR 2012

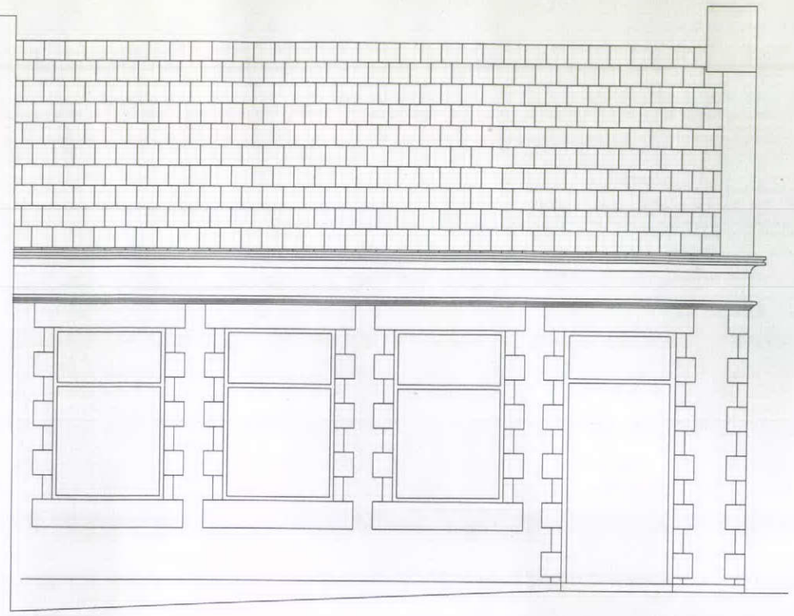

Existing Front Elevation

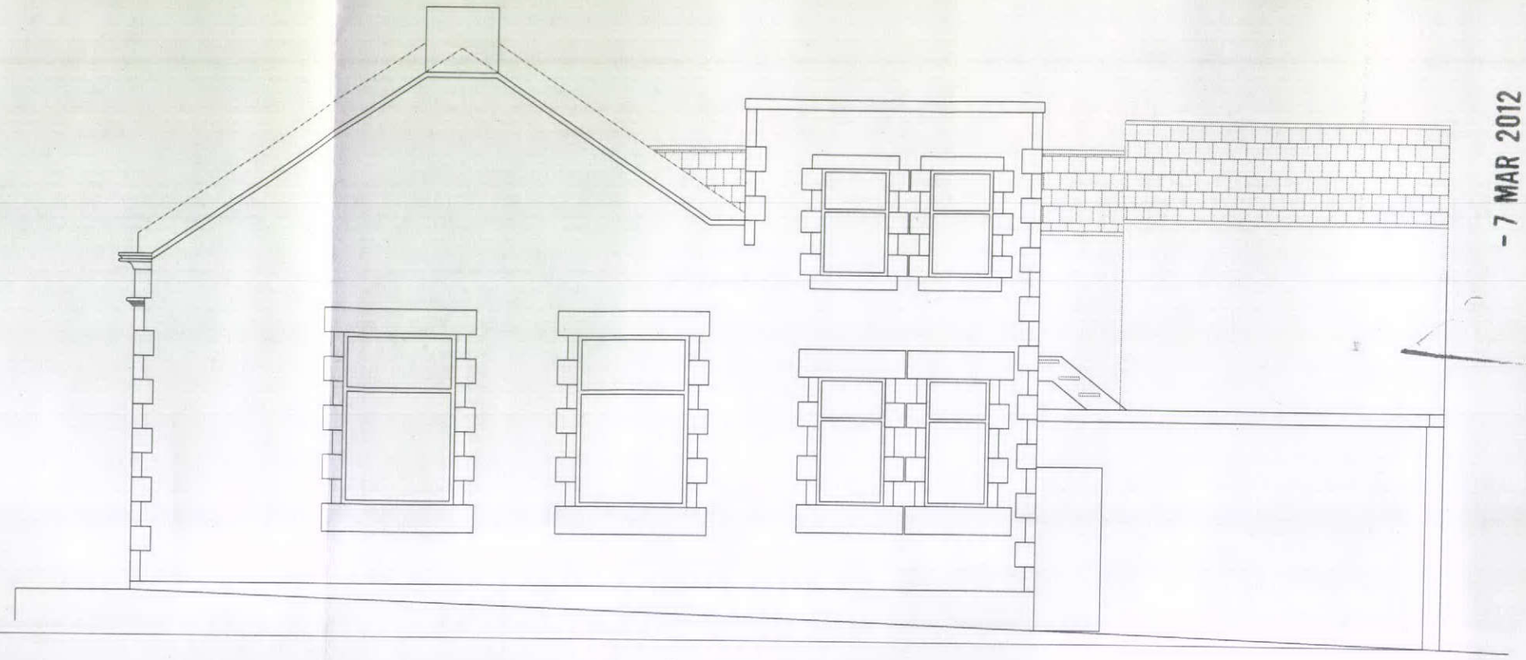

Existing Side Elevation

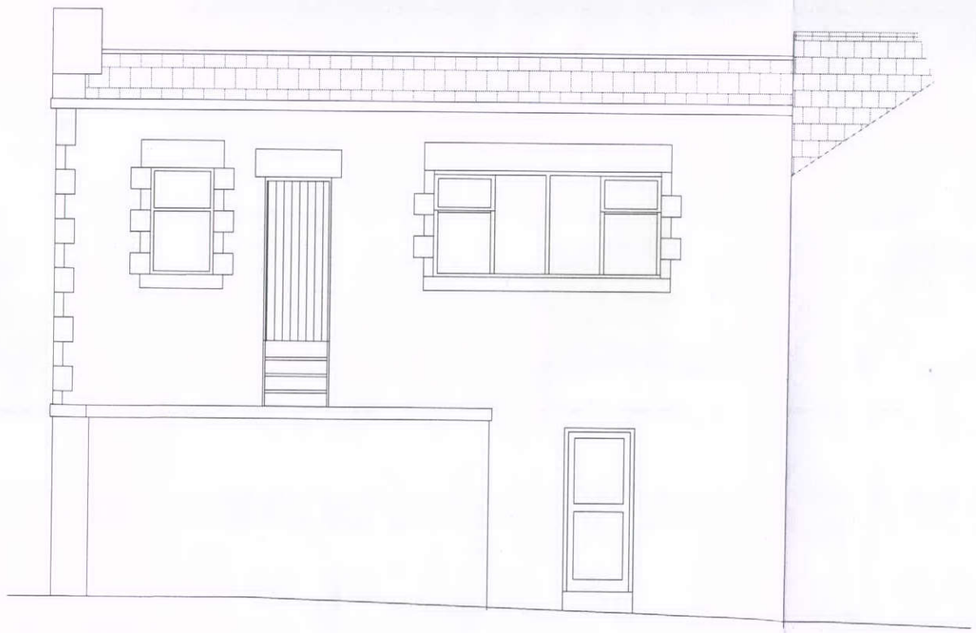

Existing Rear Elevation

NF- PALOMA

ilip A Lomas B Sc, 7 Park Crescent Furness Vale, High Peak, SK23 7PU

DRAWN	PAL	DATE	Feb 12
JOB No		SCALE	1:100 @ A3
DWG No	06	Rev	

1 Market Street
Chapel en le Frith
High Peak

Existing Elevations

For Mr & Mrs G Jones