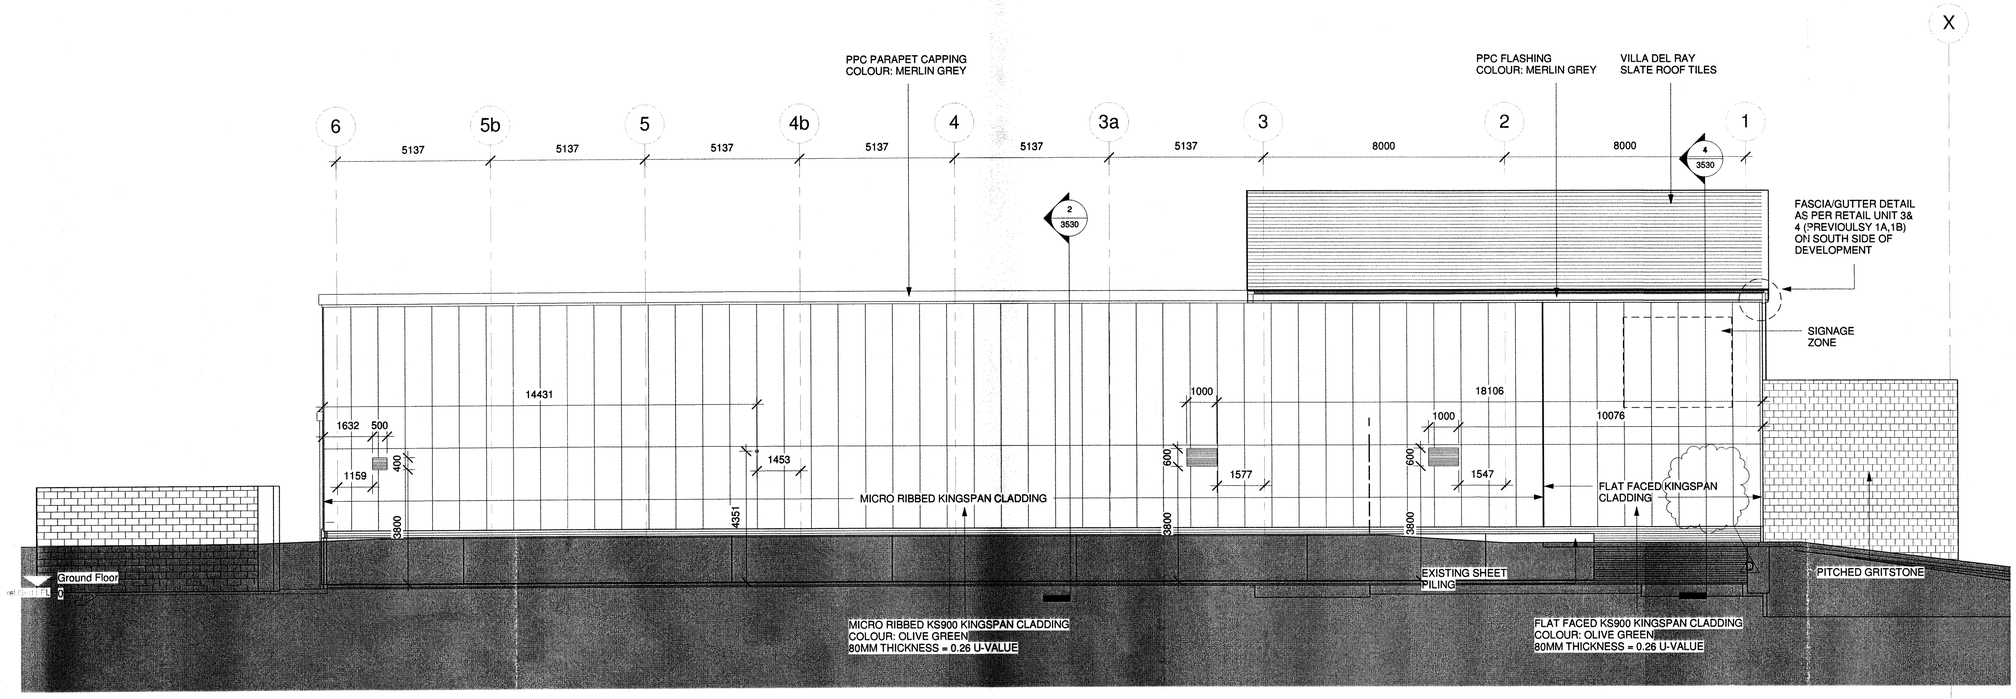

North Elevation
1 : 100

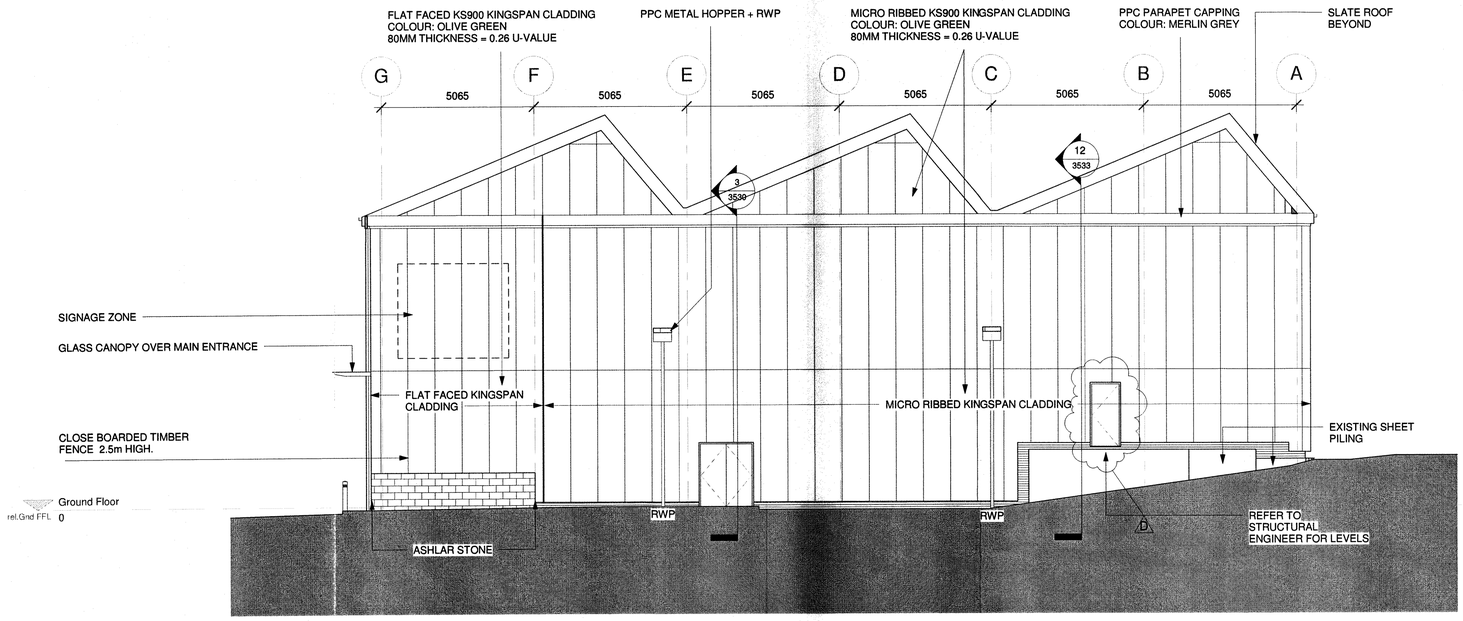

East Elevation
1 : 100

NOTES
The Contractor is to check all dimensions and conditions on site before commencing. Do not scale from this drawing.
This drawing remains the copyright of POZZONI LLP.

SCALE BARS - TO BE USED ONLY AS GUIDANCE

1:100	mm	1000	3000	5000	7000		
1:200	mm	5000	8000	12000			
1:500	M	5	15	25	35		
1:1250	M	10	30	50	70	90	

Element Average U-values (W/m2k)

Wall (Approved document L2A 2006 = 0.35)
Kingspan wall cladding = 0.26
Partial fill cavity wall insulation = 0.25

Floor (Approved document L2A 2006 = 0.25)
Floor = 0.2 (subject to SBEM calculation by others)

Roof (Approved document L2A 2006 = 0.25)
Kingspan roof cladding = 0.16

Windows (Approved document L2A 2006 = 2.2)
Technal glazing with frame = 1.5

Rooflights (Approved document L2A 2006 = 2.2)
Trilite 3 energysaver triple skin rooflight =1.0

Pedestrian Doors 2.2 (Approved document L2A 2006 = 2.2)
Pedestrian doors = 2.2

Rev	Description	By	Date
D	Client updates	GK	23/02/12
C	Material and colour references added	GK	24/01/12
B	Update to construction info	GK	06/12/11
A	Dimensions and FFL added	GK	21/11/11

Client
Peveril Securities Limited

Job
P2952 - 1 Howard Town Mill - Unit 2 - Proposed Food Retail Unit

Drawing
Elevations Sheet 2

- ☐ Feasibility
- ☐ Design
- ☐ Tender
- ☐ Contract
- ■ Construction
- ☐ As Built

Scale	1 : 100	@ A1
Model	JP	
Sheet	GK	
Checked	SPM	
Issue Date	01/12/11	Rev
Drg. No.	P2952-1 - 3321	D

POZZONI

T 0161 928 7848
F 0161 926 9428
E architects@pozzoni.co.uk

2 Woodville Road
Altrincham
WA14 2FH

C:\Revit Local Files\P2952 Howard Town Mill, Central_gking.rvt
23/02/2012 16:10:22