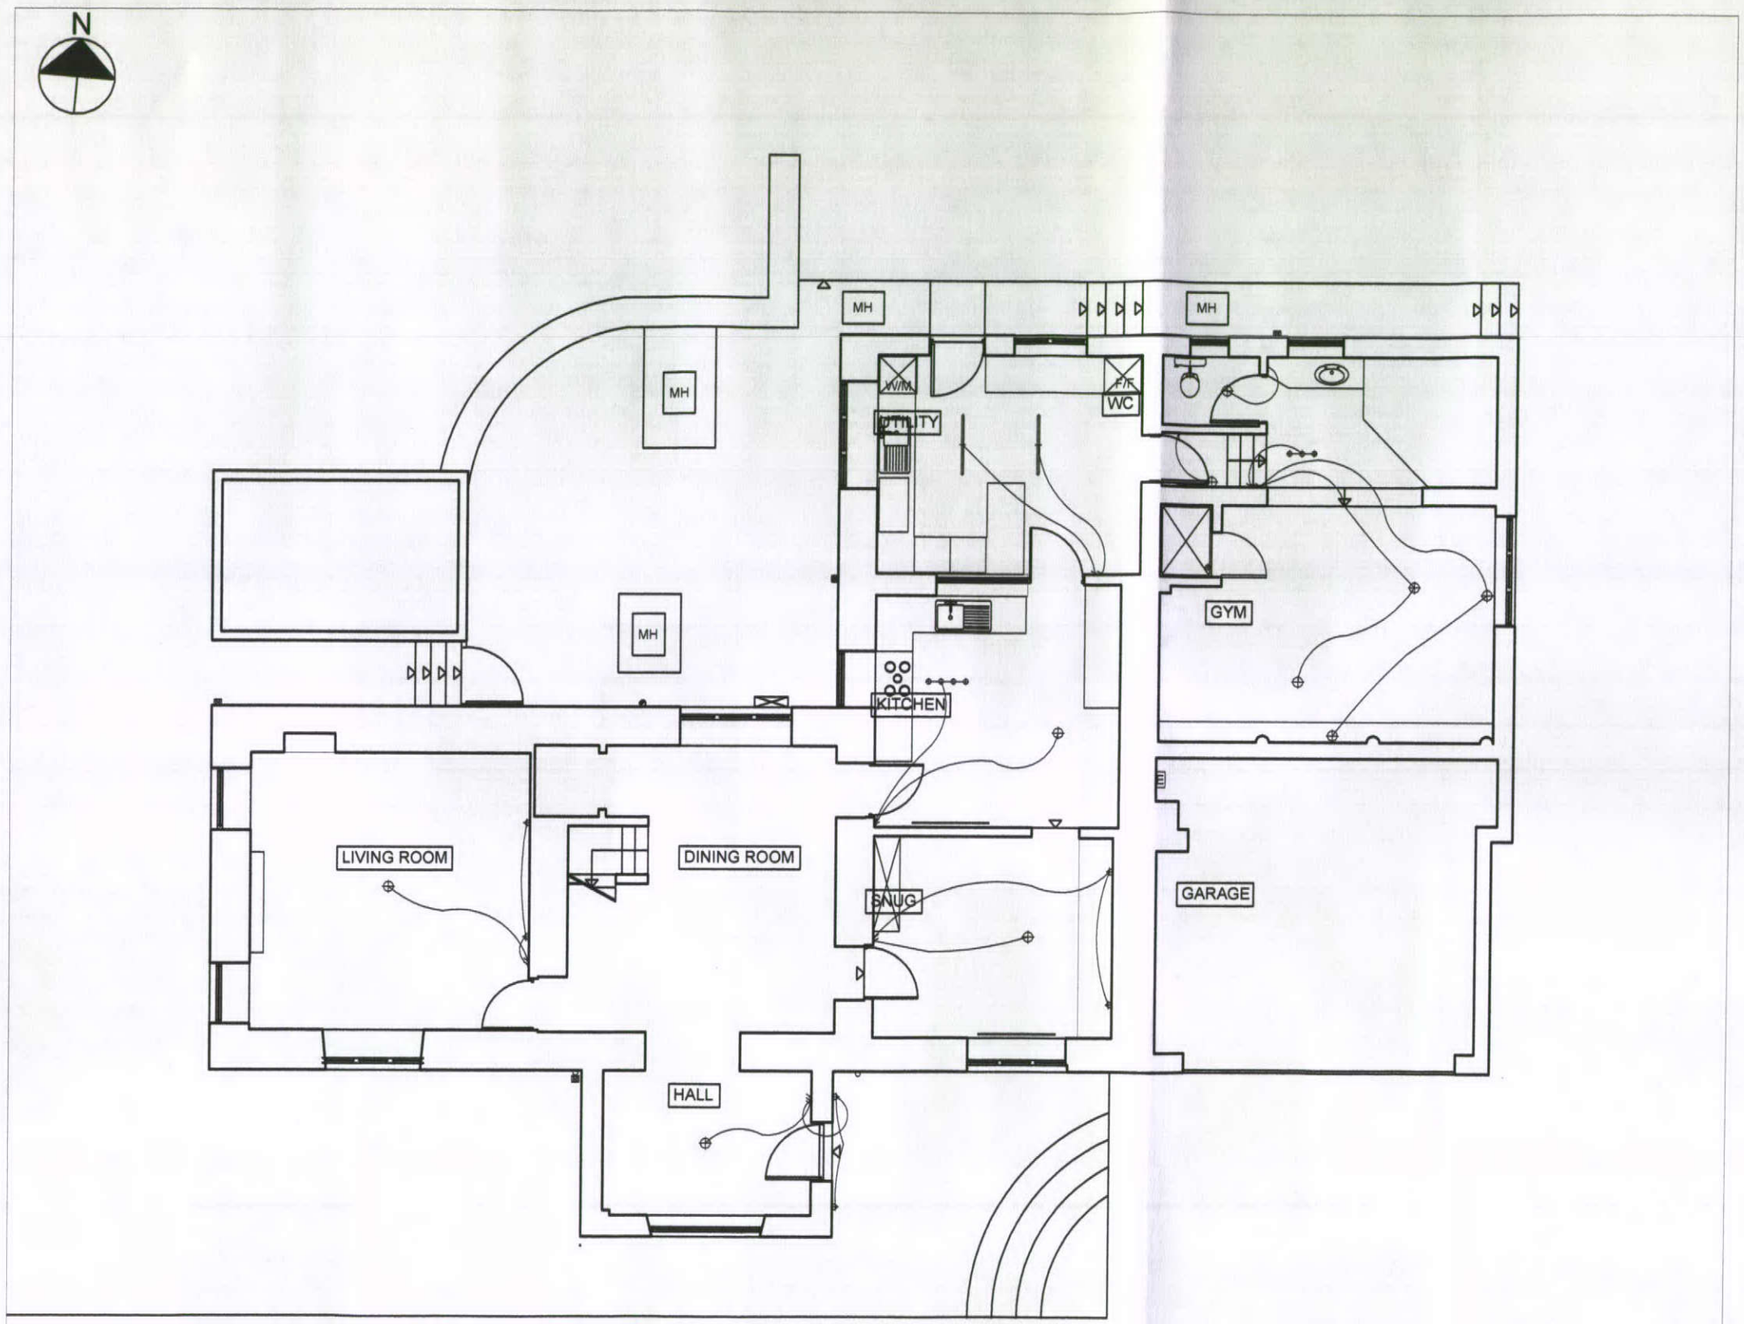

GROUND FLOOR PLAN AS EXISTING

0 5 10m

NOTES

DRAWINGS ARE TO BE USED FOR OBTAINING PLANNING PERMISSION & BUILDING REGULATIONS APPROVAL ONLY.

ALL MEASUREMENTS TO BE CHECKED ON SITE.

LEGEND

- RWP TO RODDABLE BACK INLET GULLEY
- LIGHT FITTING
- LIGHT SWITCH
- RADIATOR
- S&VP

AG ARCHITECTURAL DRAWINGS

21 ST MATTHEWS ROAD
EDGELEY
STOCKPORT
SK3 9EZ

0161 282 2297
enquiries@agdrawings.co.uk

MRS MEGAN DAVIES

Cloughbank Farm
Brook Bottom Road
New Mills, SK22 3AY

PROJECT : GROUND FLOOR EXTENSION & ALTS.	SHEET 2
DRAWING : GROUND FLOOR PLAN AS EXISTING	
DRAWING NO. : 2011.04.P2	SCALE 1:100 @ A3
DATE : MARCH 2011	