

Proposed north elevation

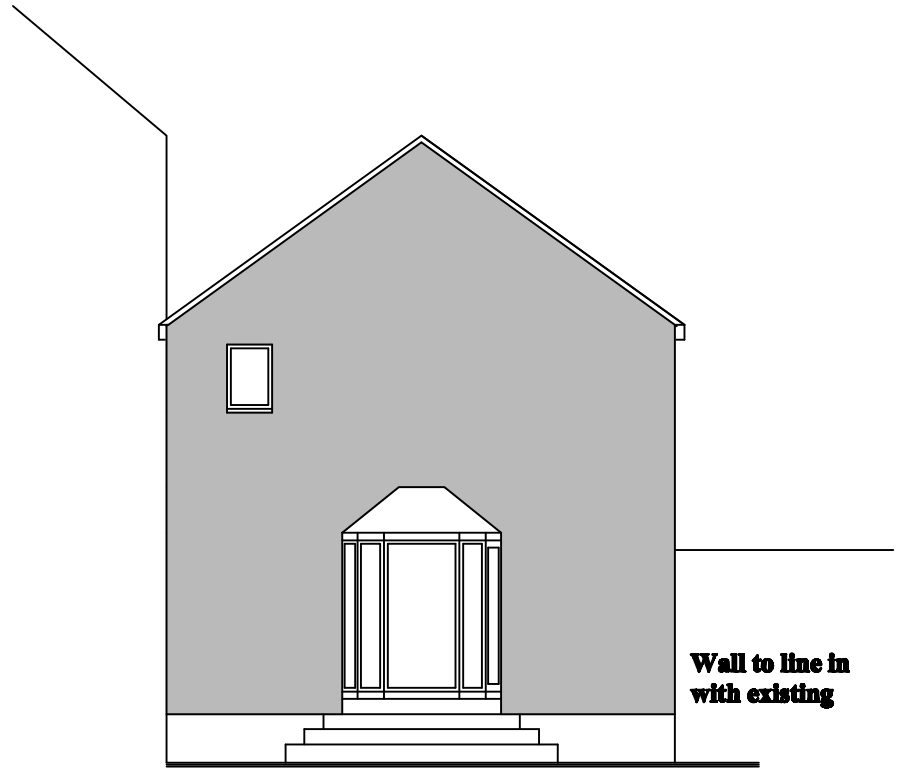

Proposed east elevation

DO NOT SCALE OFF THIS DRAWING

Notes:

Rev	Date	Initials	Description

STRUCTURAL AND TECHNICAL SYSTEMS

◆ CONSULTANT STRUCTURAL ENGINEERS & SURVEYORS

◆ PROJECT MANAGERS ◆ PLANNING SUPERVISORS

96, Green Lane, Buxton, Derbyshire, SK17 9DJ
Telephone: 01298 71761
Mobile: 07973 711589
Email: enquiries@structech.co.uk
Website: www.structech.co.uk

Job: Handy House
Nall's Yard, Buxton

Client:

Drg. Title Proposed elevations

Drawn	Date	Scale 1:100
Rev.	Job No. 031201	Drg. No. HandyPlan3