HPK/2012/0125

-5 MAR 2012

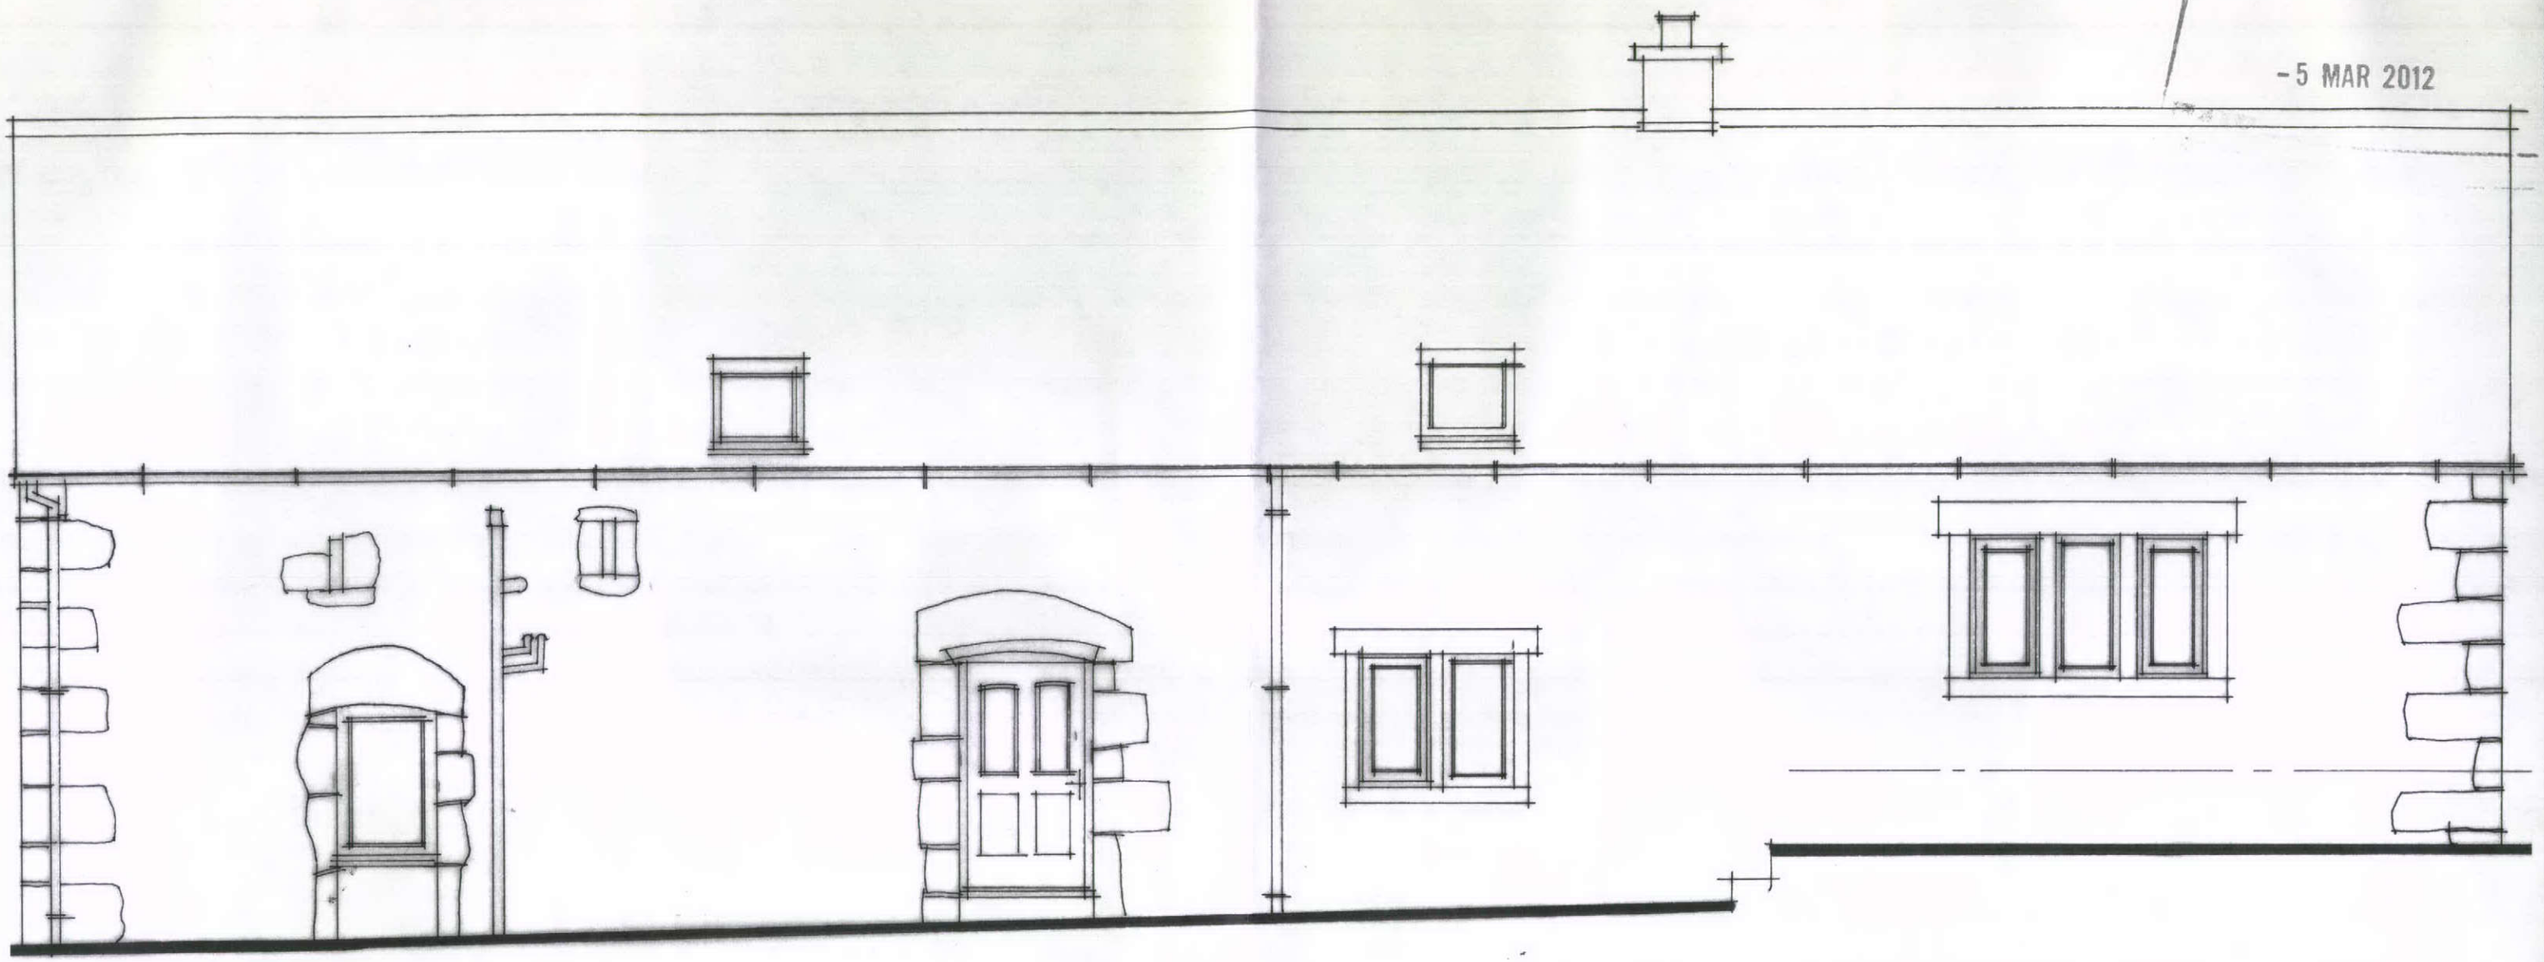

The Old Byre, White Knowle Farm, Chinley

1:50@A3 Drg no: **102** Feb'12

Existing East Elevation - unchanged.