HPK/2012/0125

- 5 MAR 2012

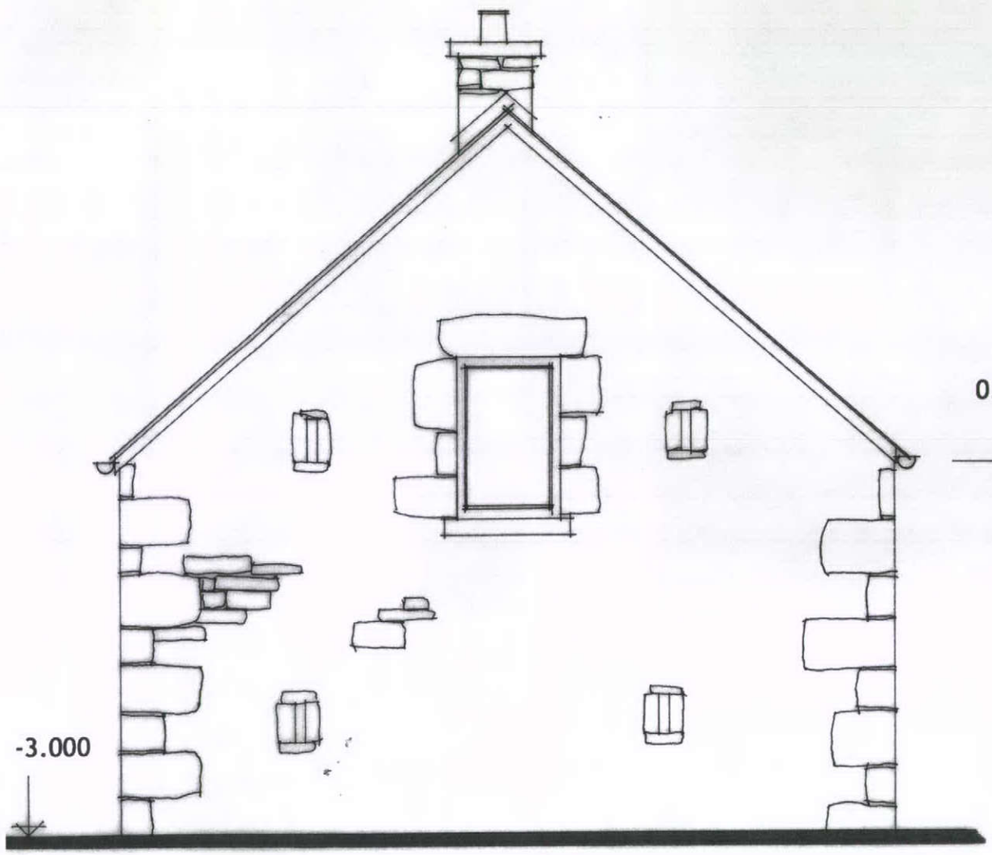

North Elevation

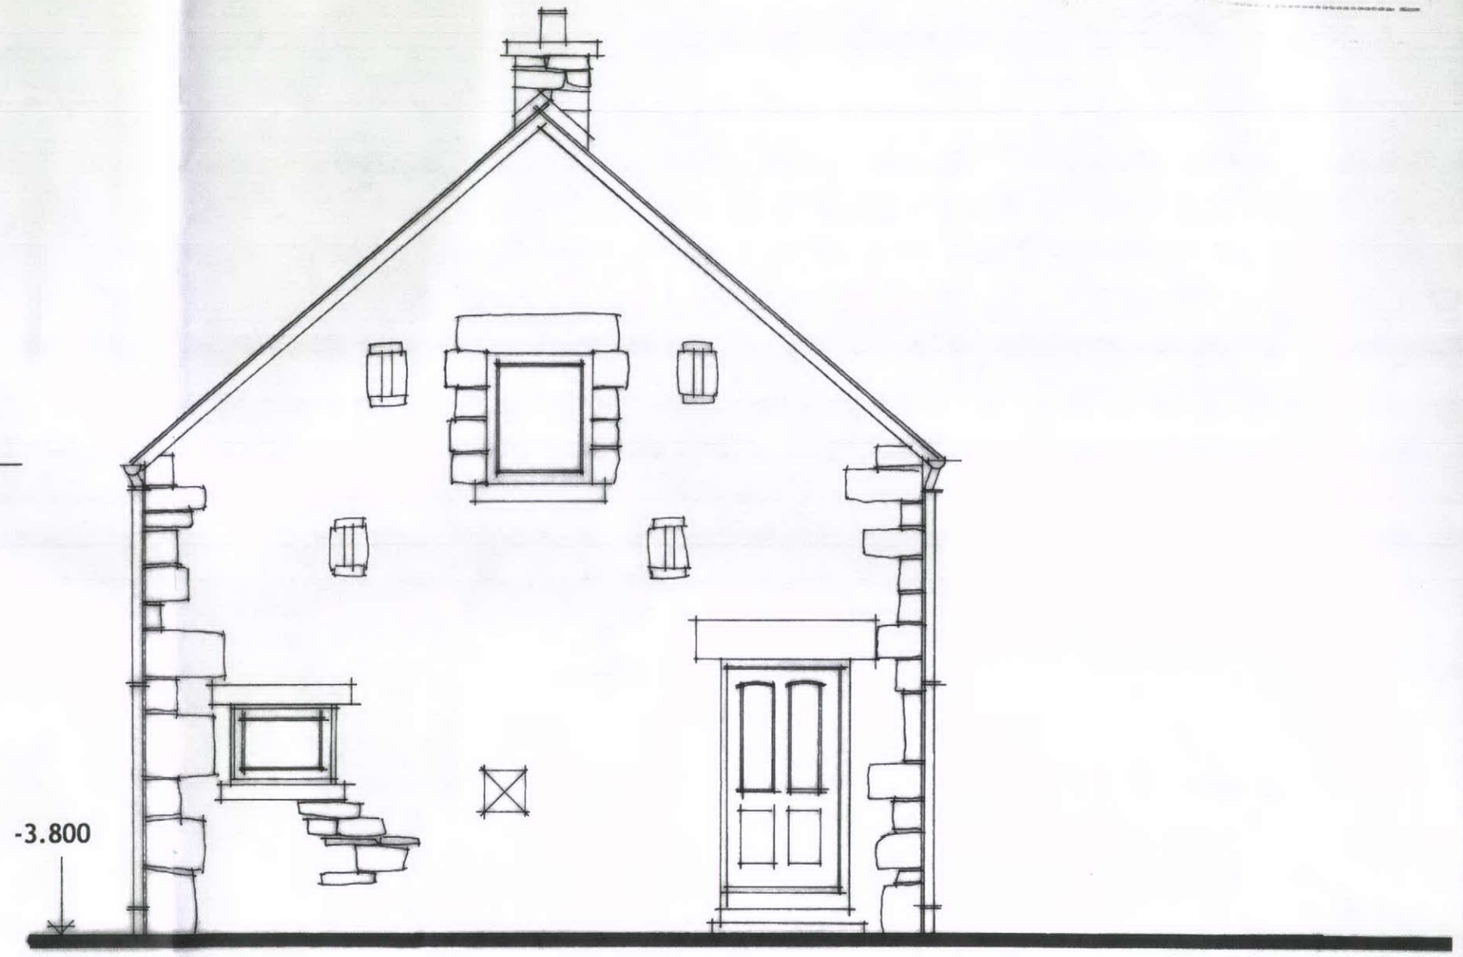

South Elevation

The Old Byre, White Knowle Farm, Chinley
1:50@A3 Drg no: **101** Feb'12
Existing North / South Elevation - unchanged.