HPK/2012/0125

-5 MAR 2012

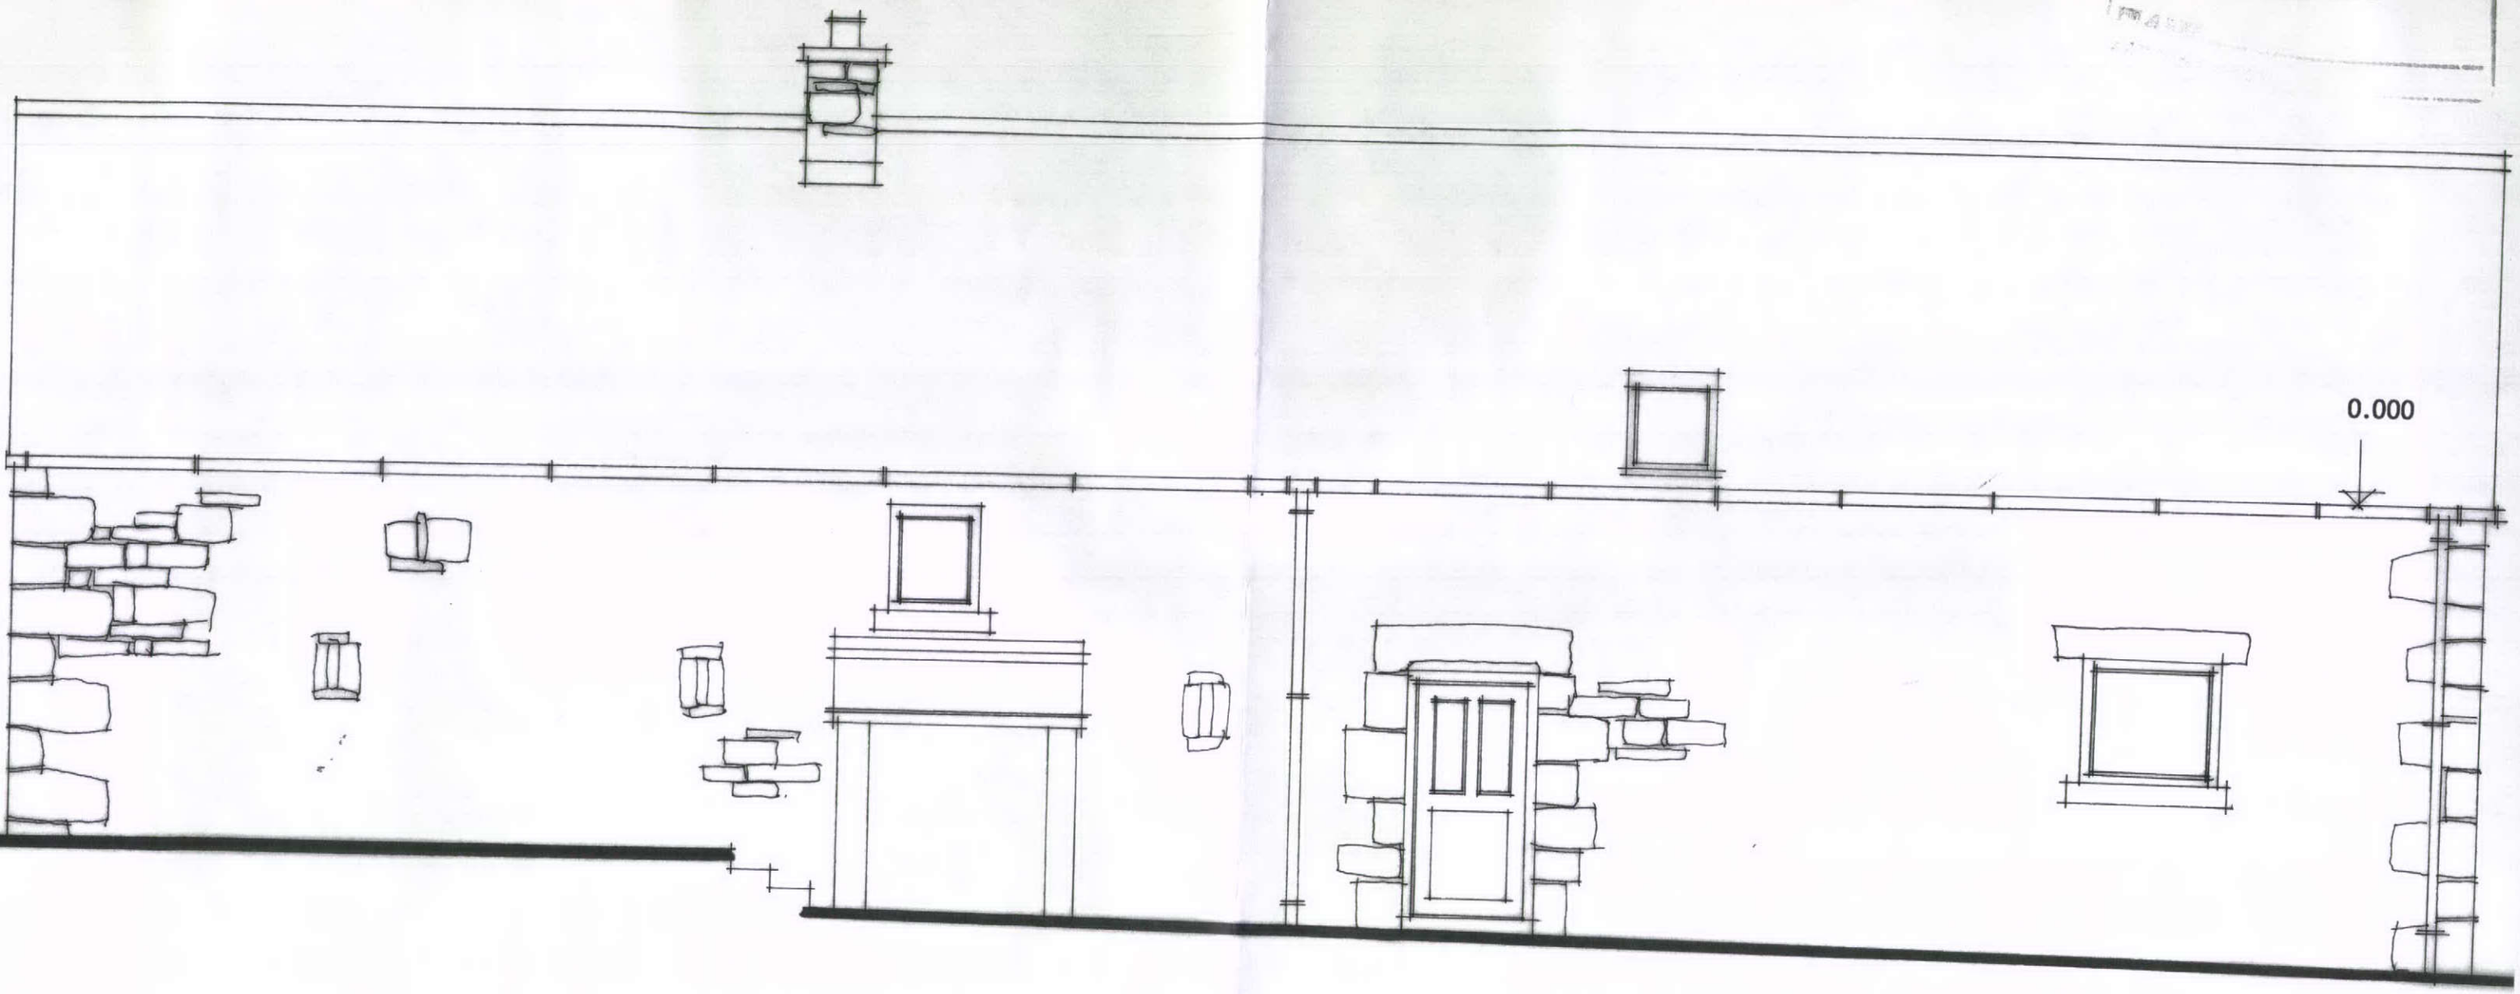

The Old Byre, White Knowle Farm, Chinley
1:50@A3 Drg no: **100** Feb'12
Existing West Elevation - unchanged.