HPK/2012/0125

-5 MAR 2012

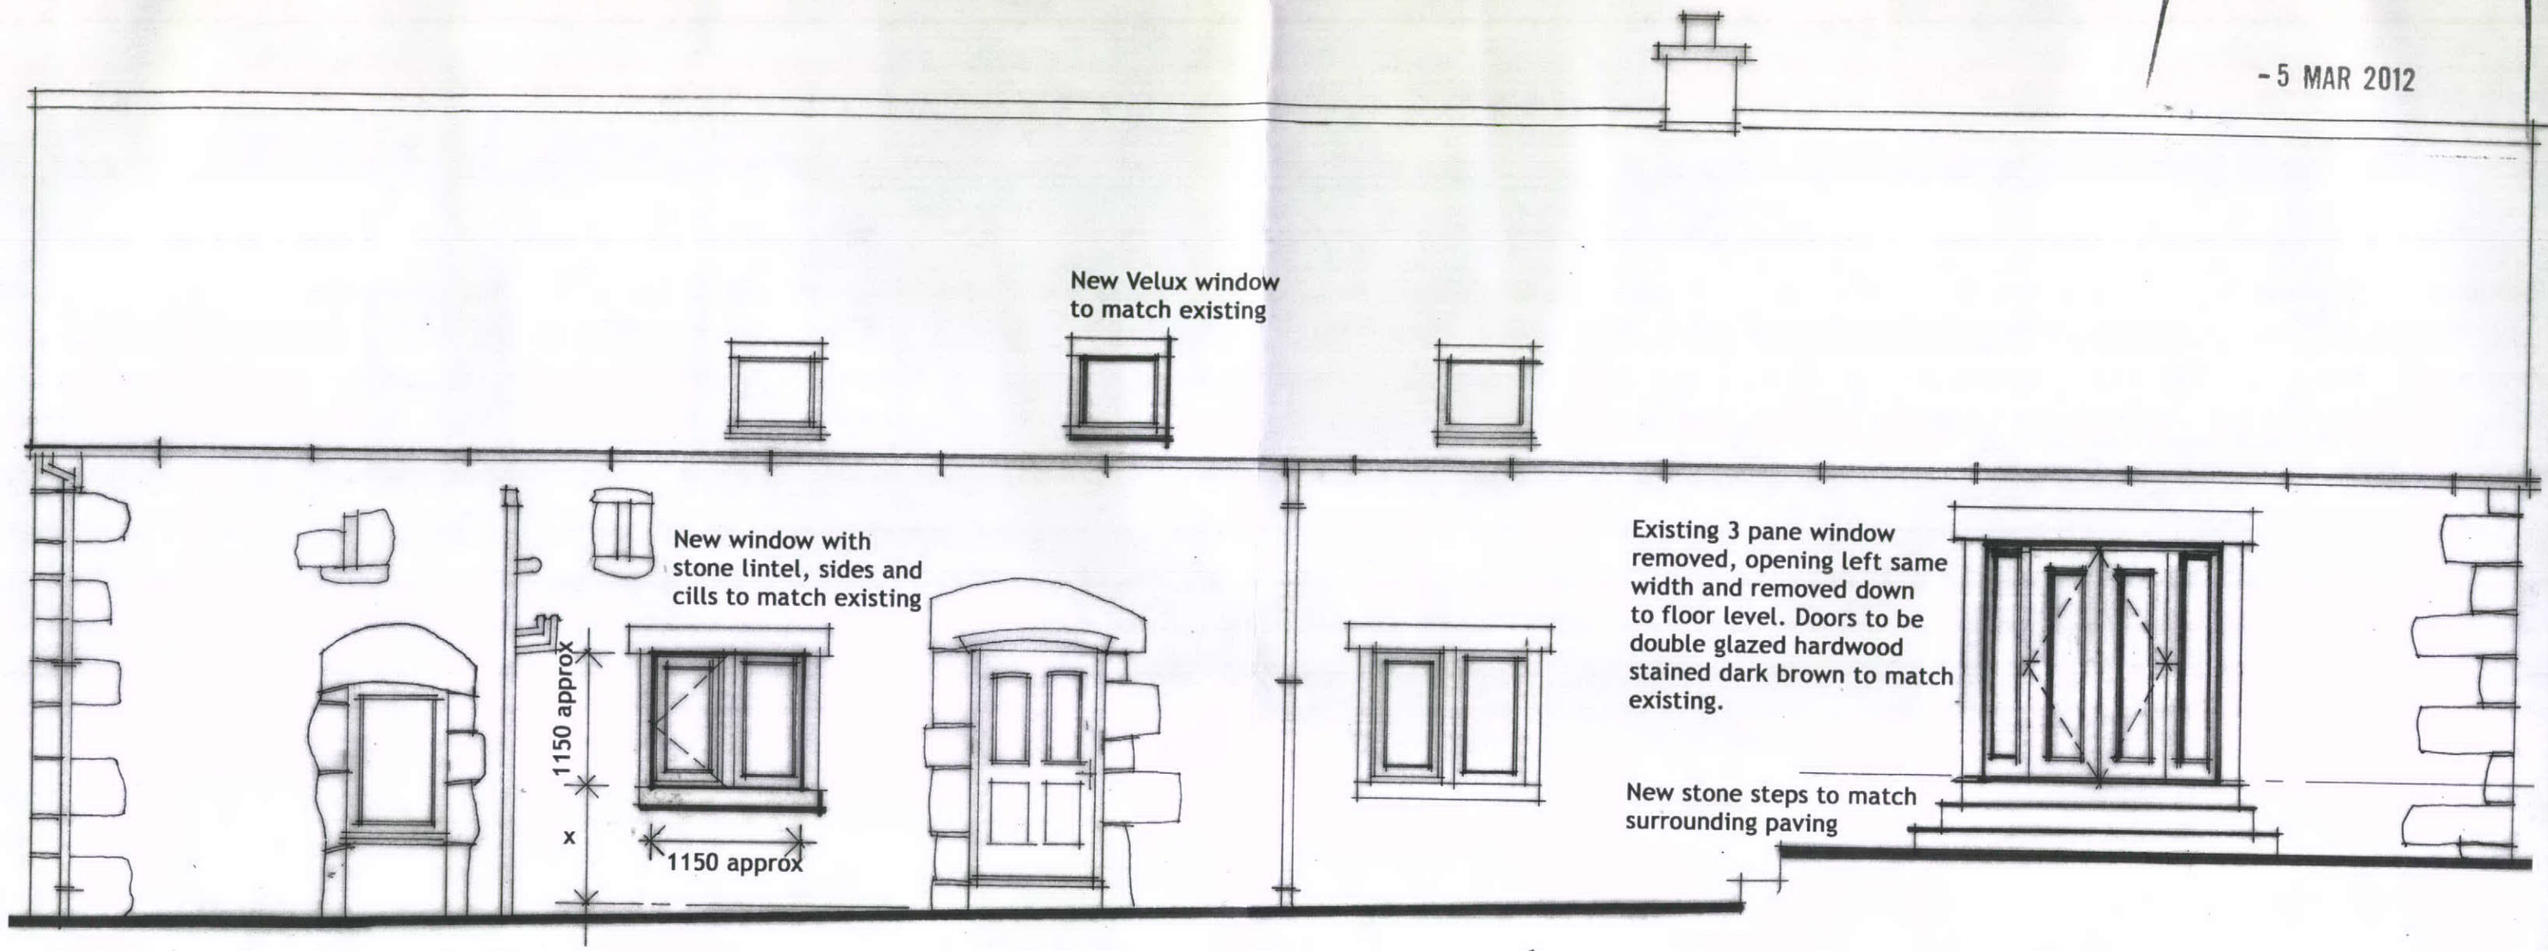

x - 800 above finished floor

Window dimensions to match existing 2 pane window

The Old Byre, White Knowle Farm, Chinley

1:50@A3 Drg no: **103** Feb'12

Proposed East Elevation.