Existing No. 31 Ground Floor

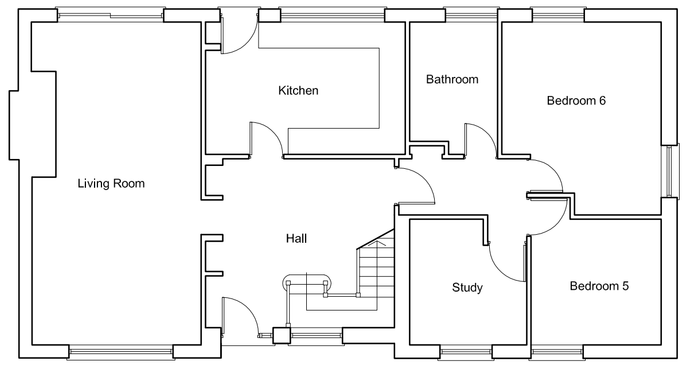

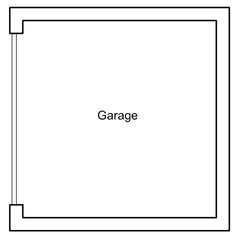

Existing No. 31 First Floor

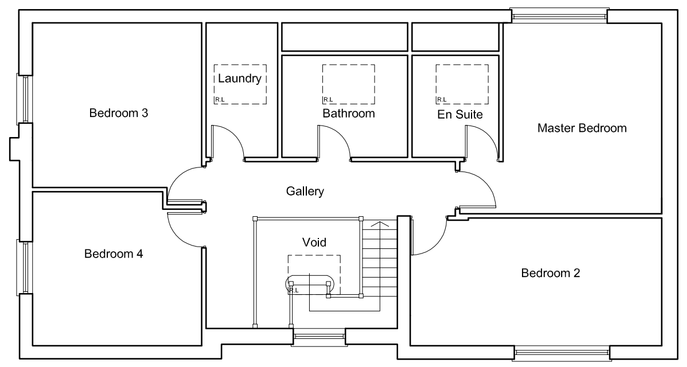

 

Existing No. 31 Roof Plan

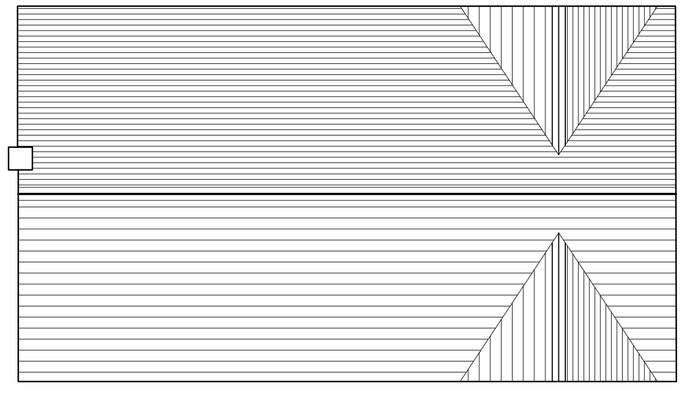

 

Metres
01 02 03 04 05 10

SCALE 1:100

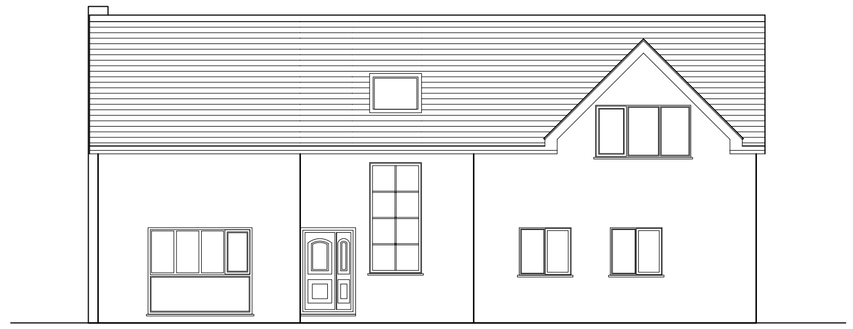

South Elevation

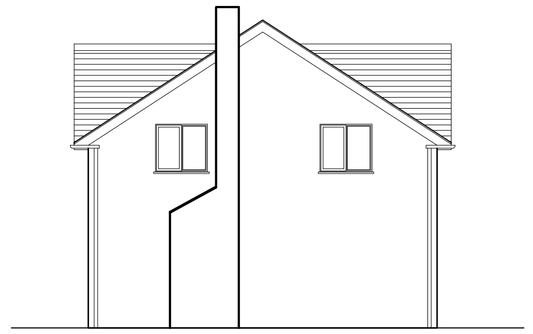

West Elevation

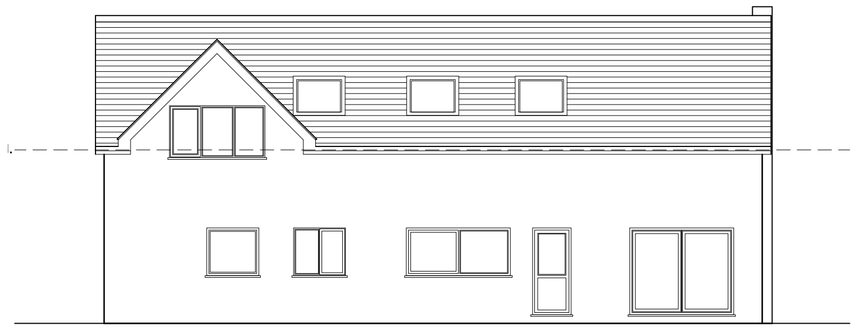

North Elevation

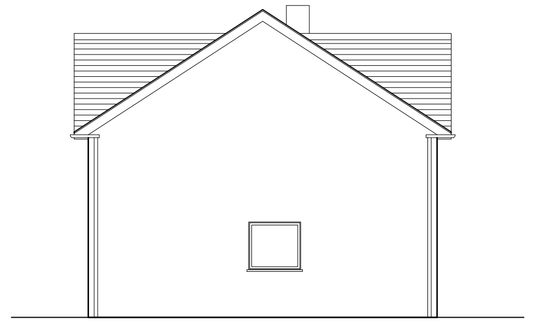

East Elevation

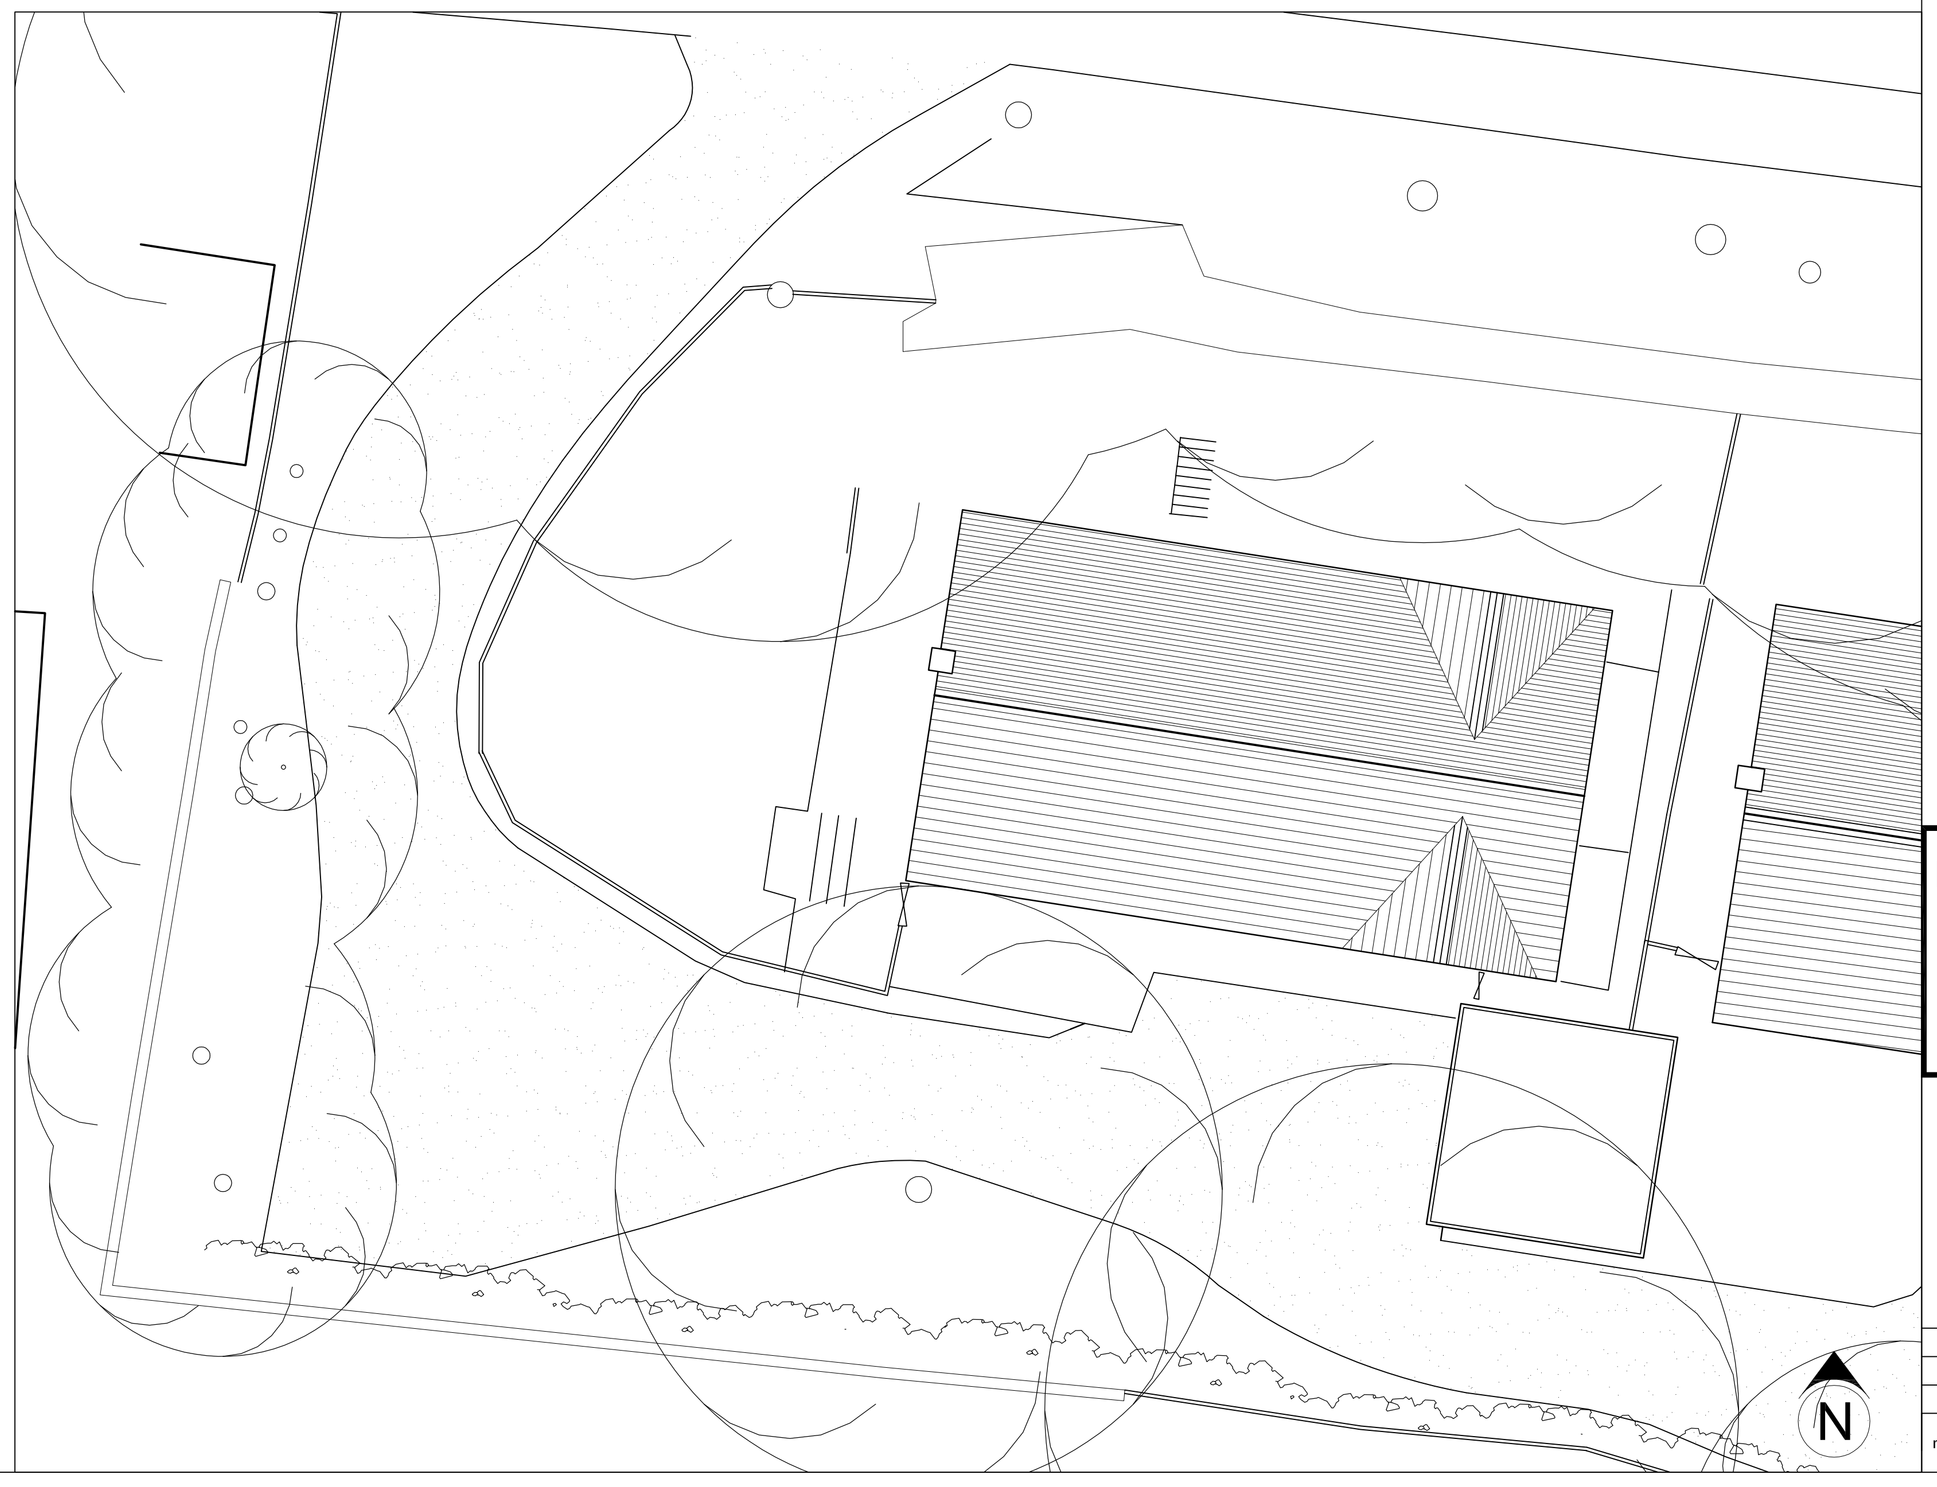

N

revisions

ref	date		initials
A	13.2.12	Planning Submission	EFE

notes for construction

1. This drawing shall not be scaled to ascertain dimensions
2. Dimensions shall be checked and verified prior to work being commenced

Hayes & Partners

Architects
Historic Building Consultants

Atlas House
Old Hall Street
Macclesfield Cheshire SK10 2DT
Telephone 01625 426218
Fax 01625 511 732
hp@atlashouse.co.uk

job

31 Manchester Road, Buxton

for Mr Ashcroft

Plans, Site Plan & Elevations as Existing

scale	1:100@A1	
date	Jan 2012	
drawn	EFE	
number	3677_01	revision A