No. 31 Ground Floor

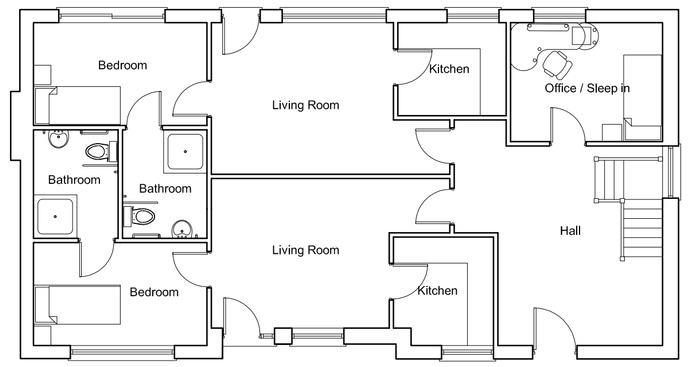


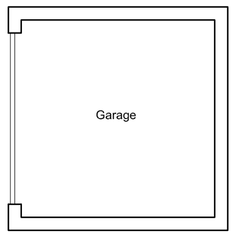




South Elevation

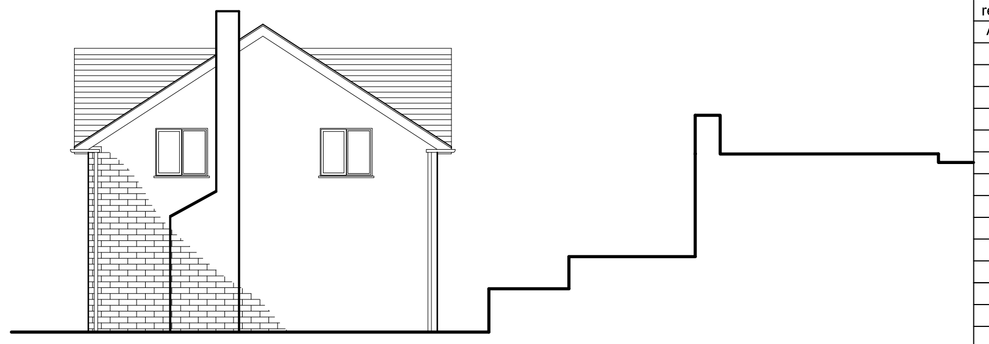

West Elevation



North Elevation

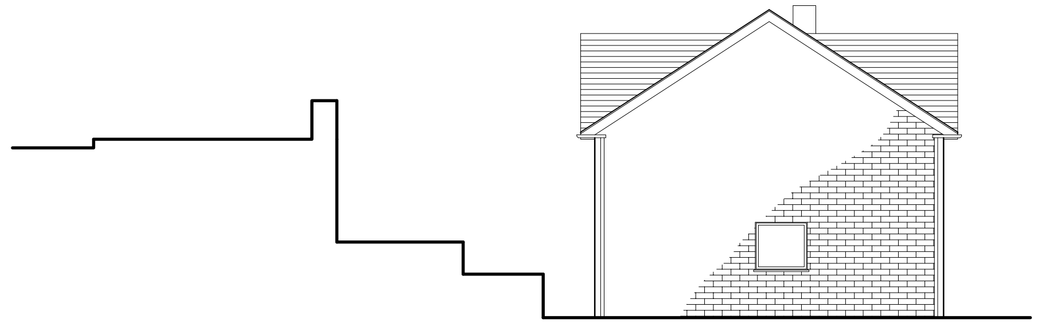

East Elevation

No. 31 First Floor

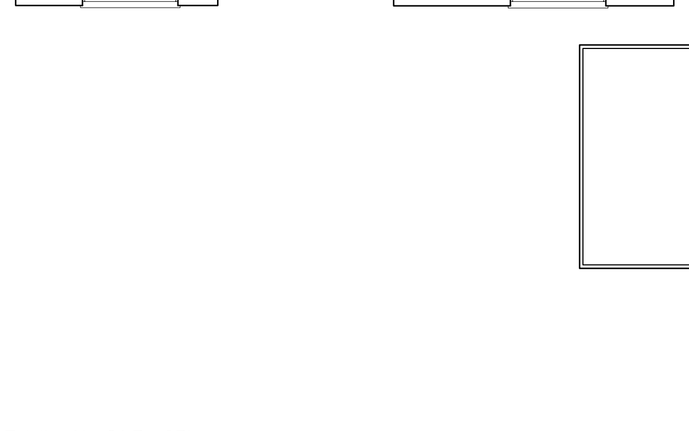


 

Existing No. 31 Roof Plan

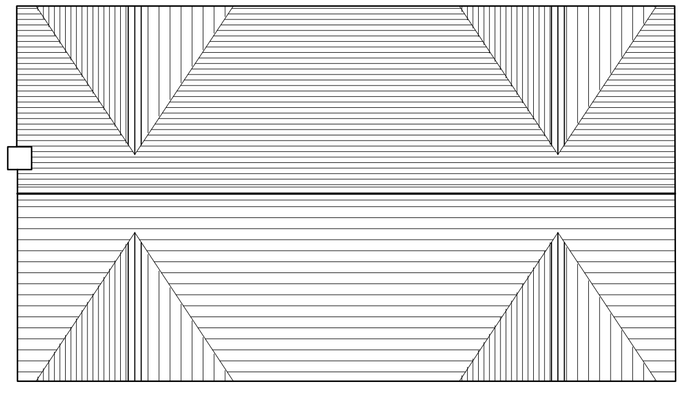

 

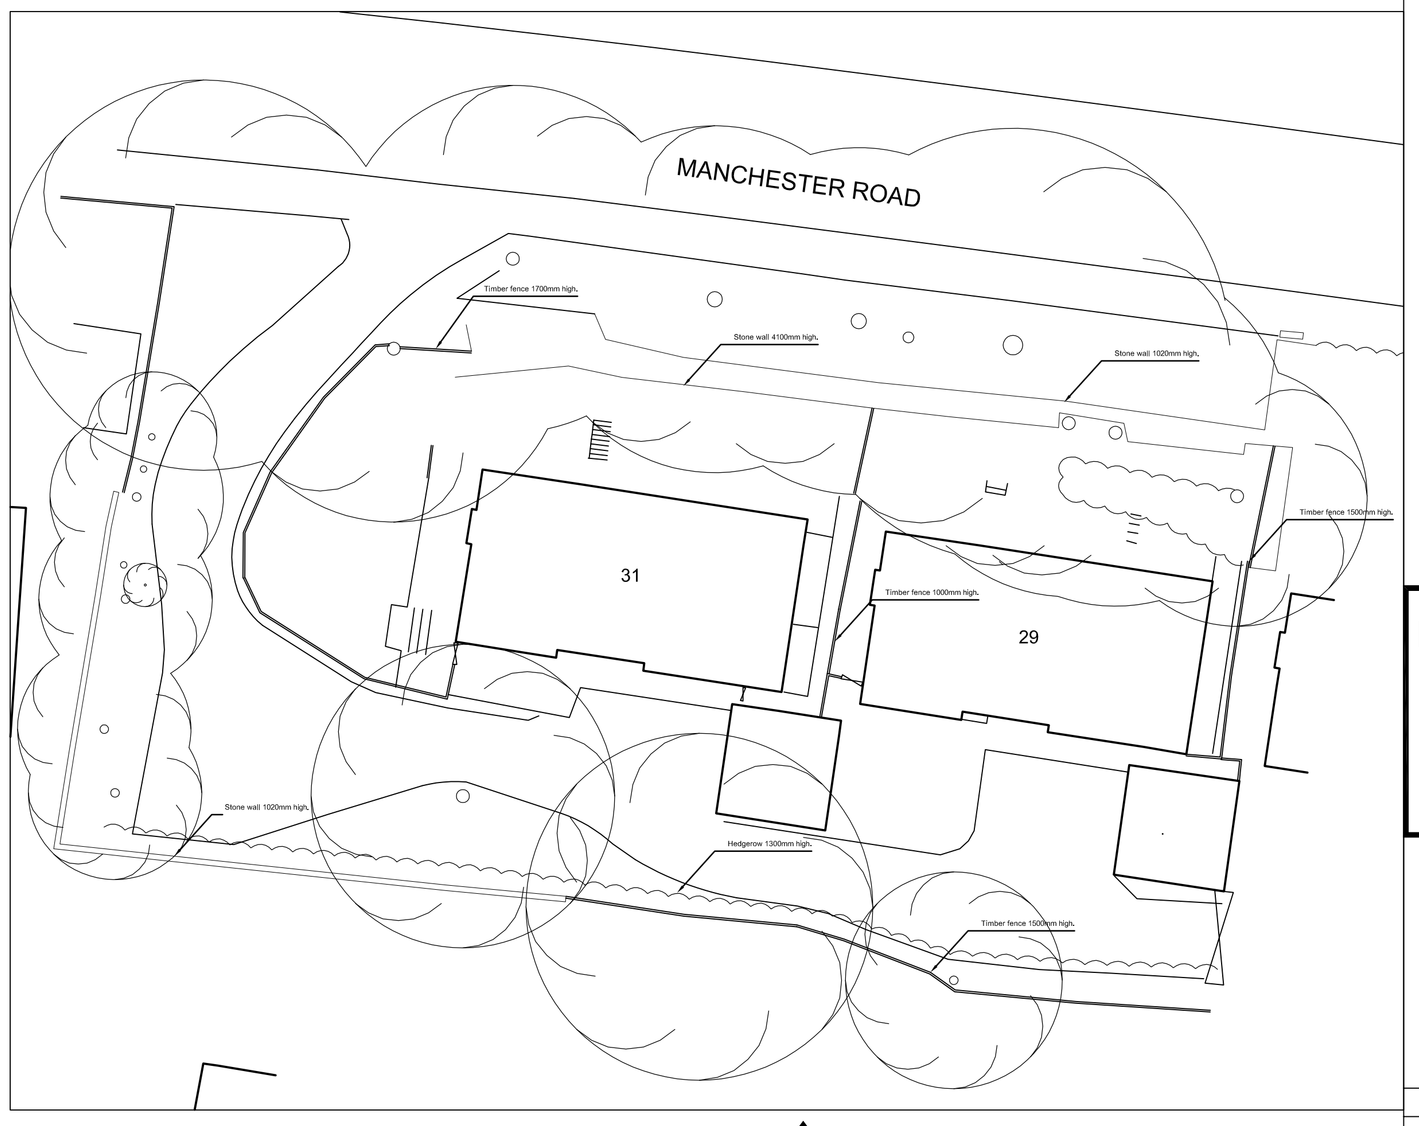


N

Metres
01 02 03 04 05 10 15 20
SCALE 1:200

## revisions

| ref | date | | initials |
|---|---|---|---|
| A | 01.03.12 | Planning Submission | EFE |

## notes for construction

1. This drawing shall not be scaled to ascertain dimensions
2. Dimensions shall be checked and verified prior to work being commenced


## Hayes & Partners

Architects
Historic Building Consultants

Atlas House
Old Hall Street
Macclesfield Cheshire SK10 2DT
Telephone 01625 426218
Fax 01625 511 732
hp@atlashouse.co.uk


job

31 Manchester Road, Buxton

for Mr Ashcroft

Plans, Elevations & Block Plan as Proposed

| | |
|---|---|
| scale | 1:100, 1:200@A1 |
| date | Jan 2012 |
| drawn | EFE |
| number | 3677_10 |
| revision | A |