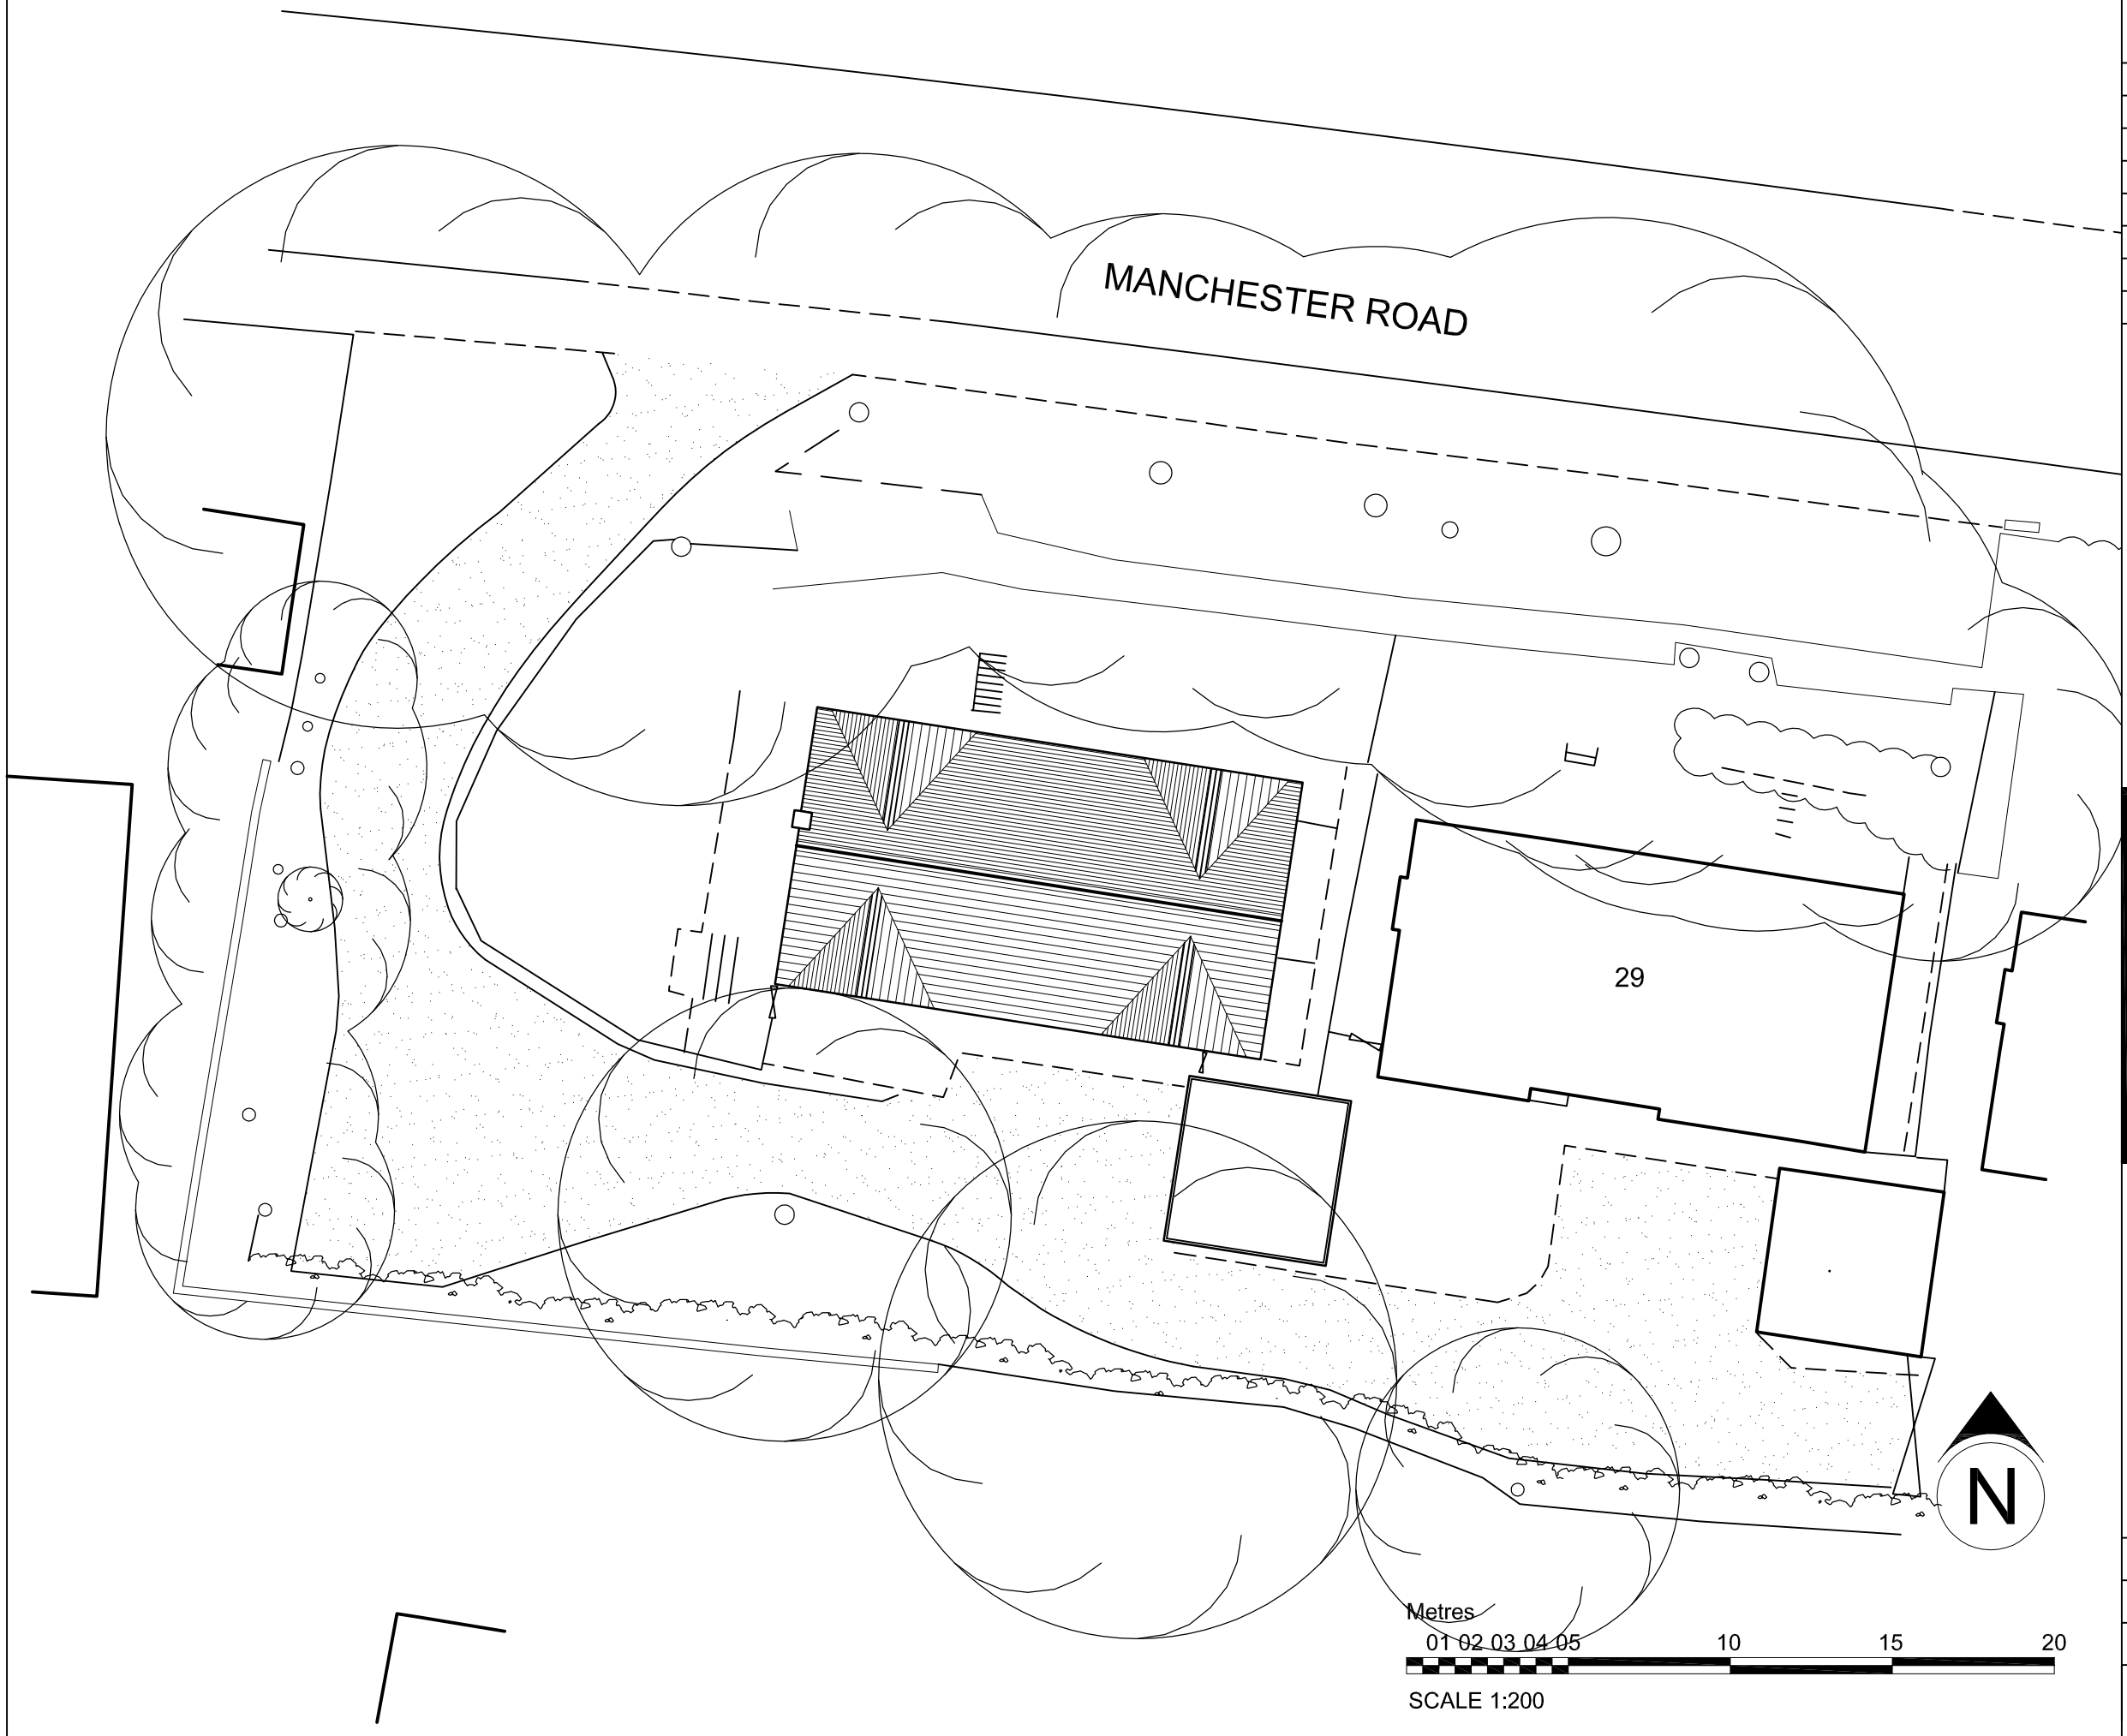

revisions

ref	date		initials
A	01.03.12	Planning Submission	EFE

notes

1. This drawing shall not be scaled to ascertain dimensions
2. Dimensions shall be checked and verified prior to work being commenced

Hayes & Partners

Architects
Historic Building Consultants

Atlas House
Old Hall Street
Macclesfield Cheshire SK10 2DT
Telephone 01625 426218
Fax 01625 511 732
hp@atlashouse.co.uk

job

31 Manchester Road, Buxton

for Mr Ashcroft

Site Plan as Proposed

scale	1:200@A3	
date	02/12	
drawn	EFE	
number	3677_11	revision A