
BRADLEY BUILDING DESIGN LTD.
34, OAK DRIVE,
BRAMHALL,
STOCKPORT,
CHESHIRE.
SK7 2AD.
0161 439 0087
Mob 07989 326039
bradleybuildingdesign@btopenworld.com

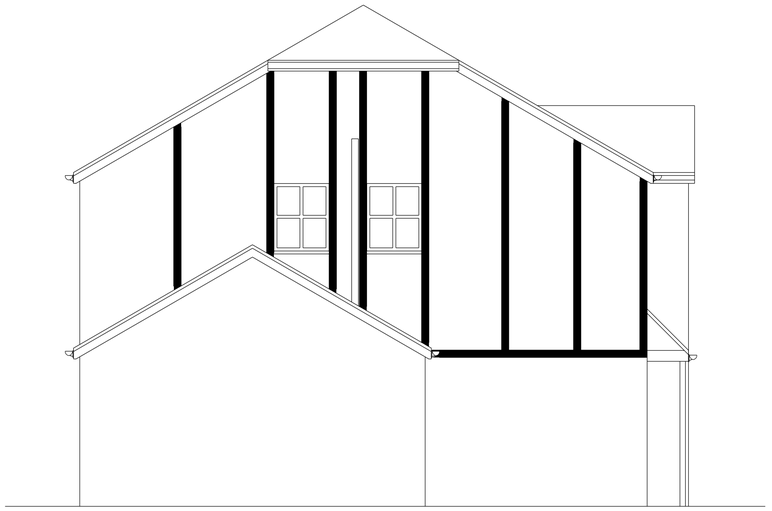


EXISTING EAST FACING SIDE ELEVATION




EXISTING NORTH FACING FRONT ELEVATION




EXISTING SOUTH FACING REAR ELEVATION

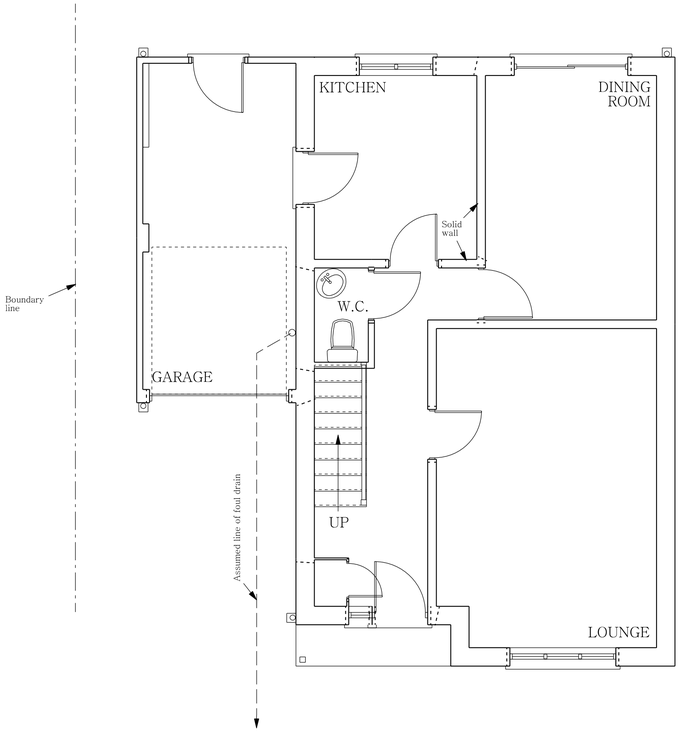

EXISTING GROUND FLOOR PLAN

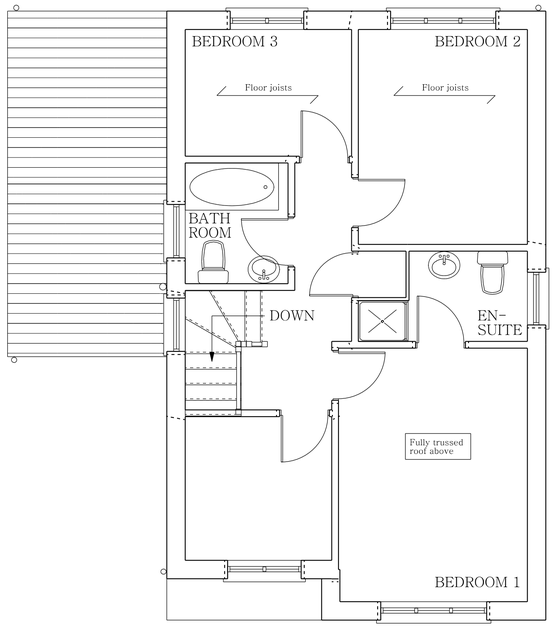

EXISTING FIRST FLOOR PLAN

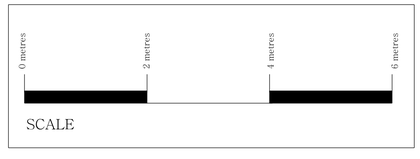

EXISTING DWELLING

DOUBLE STOREY SIDE EXTENSION

for

Mr. & Mrs. D. CROASDALE,

at

17, MERESIDE GARDENS,

WHALEY BRIDGE.

Scale 1:50

Date DECEMBER 2011

Drawing Number 8321/1