
BRADLEY BUILDING DESIGN LTD.
34, OAK DRIVE,
BRAMHALL,
STOCKPORT,
CHESHIRE.
SK7 2AD.
0161 439 0087
Mob 07989 326039
bradleybuildingdesign@btopenworld.com

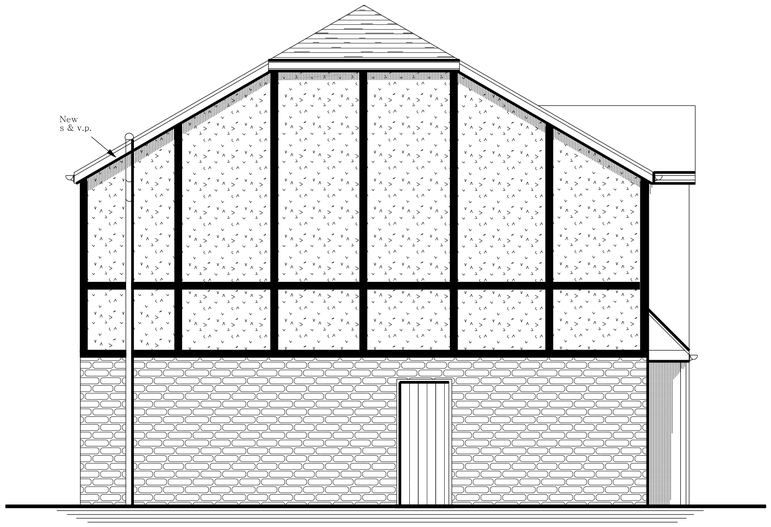


PROPOSED EAST FACING SIDE ELEVATION




PROPOSED NORTH FACING FRONT ELEVATION




PROPOSED SOUTH FACING REAR ELEVATION

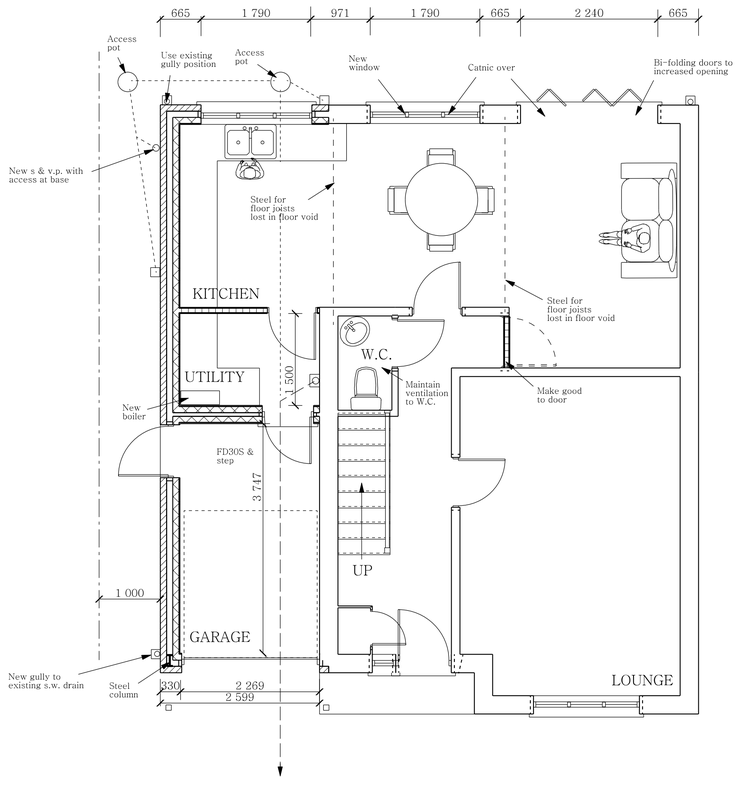

PROPOSED GROUND FLOOR PLAN

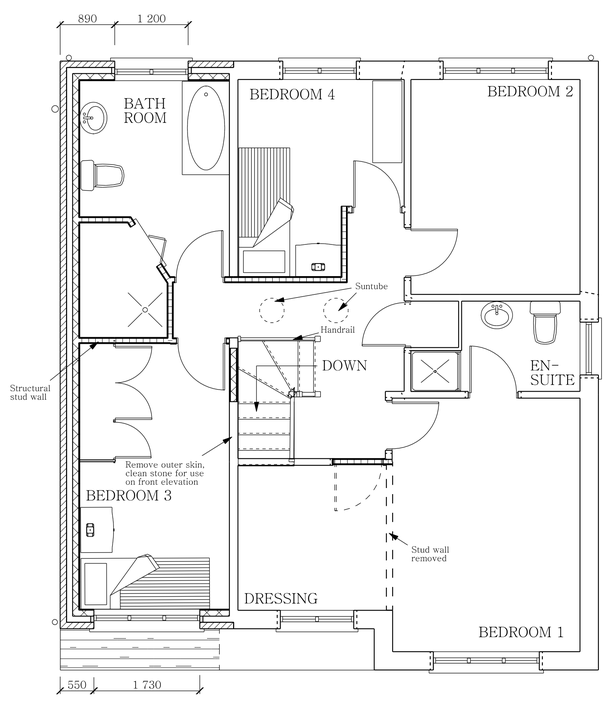

PROPOSED FIRST FLOOR PLAN

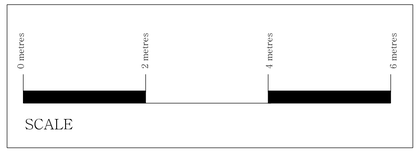

PROPOSED DWELLING

DOUBLE STOREY SIDE EXTENSION

for

Mr. & Mrs. D. CROASDALE,

at

17, MERESIDE GARDENS,

WHALEY BRIDGE.

Scale 1:50

Date DECEMBER 2011

Drawing Number 8321/2/B