HPK/2012/0024

FRONT (NORTH EAST) ELEVATION

(NO WINDOWS ON S/E ELEVATION)

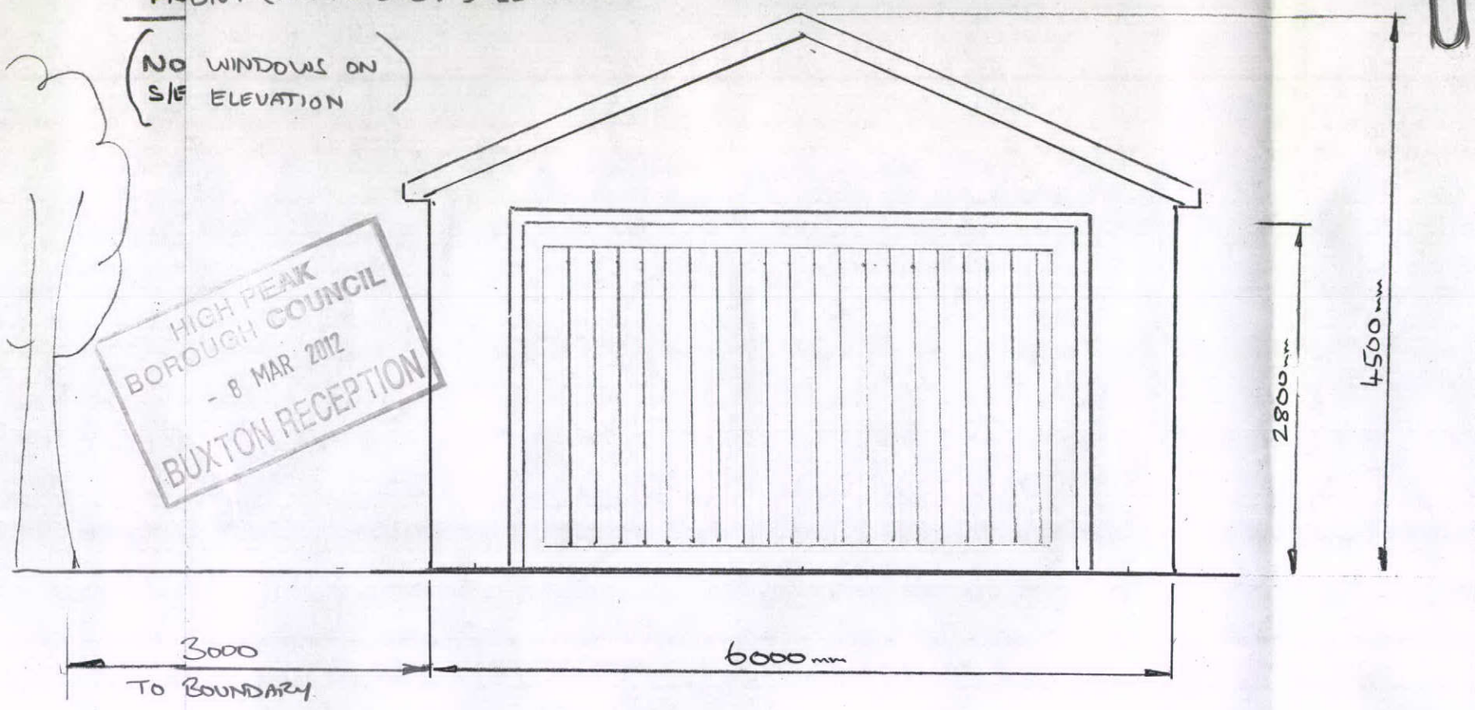

HIGH PEAK BOROUGH COUNCIL
- 8 MAR 2012
BUXTON RECEPTION

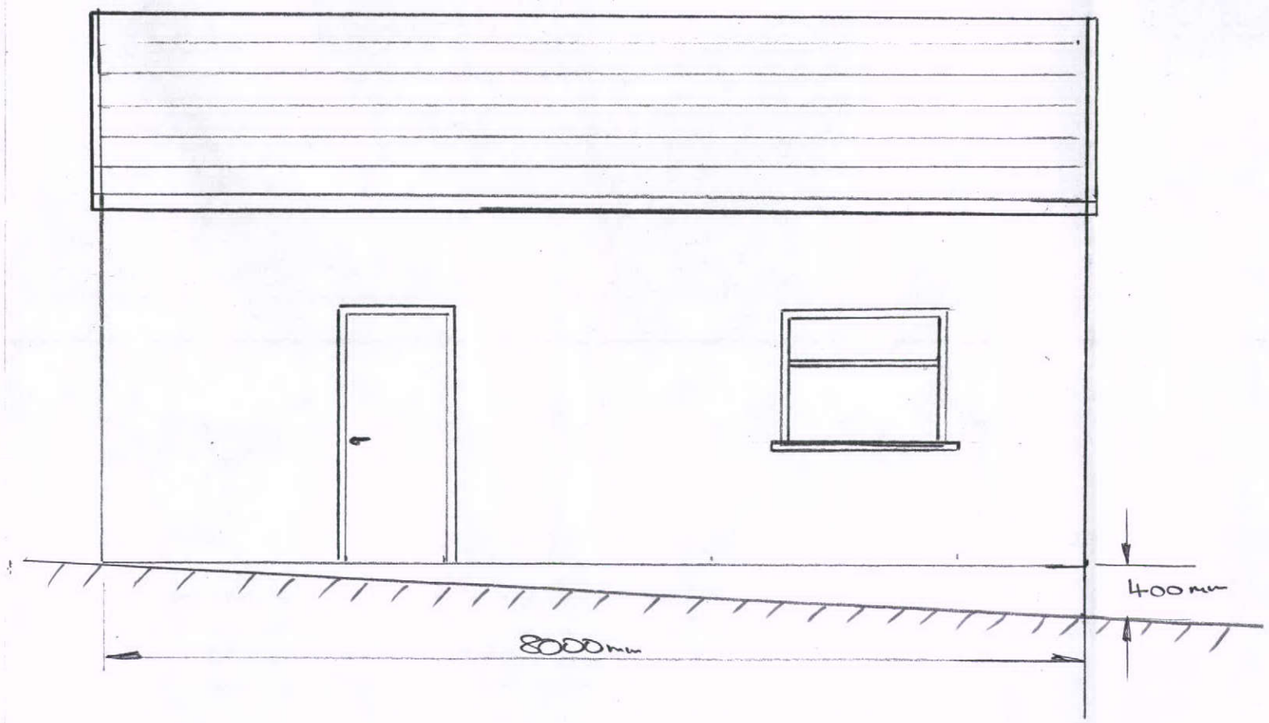

NORTH WEST ELEVATION.

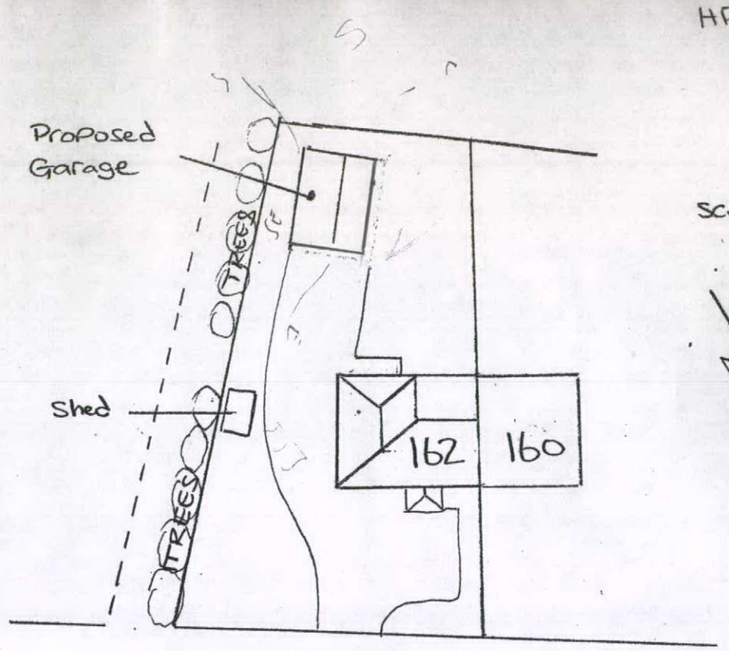

SCALE 1:500

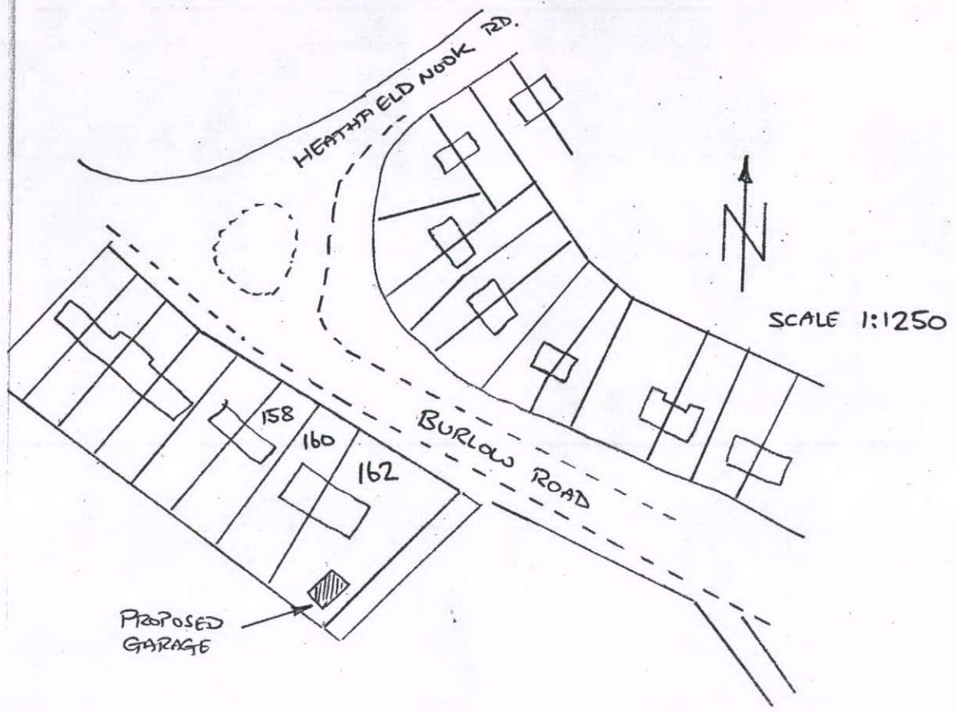

PROPOSED DOUBLE GARAGE
FOR MR. G COOPER
162 BURLOW ROAD
HARPUR HILL BUXTON

DRG Nº GTC-162-02-REV1