

WEST ELEVATION

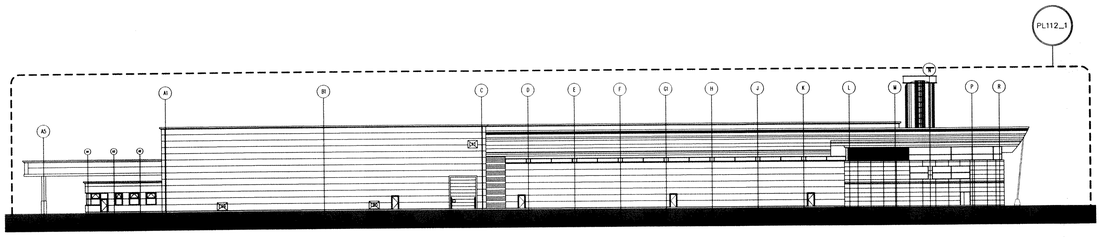

NORTH ELEVATION

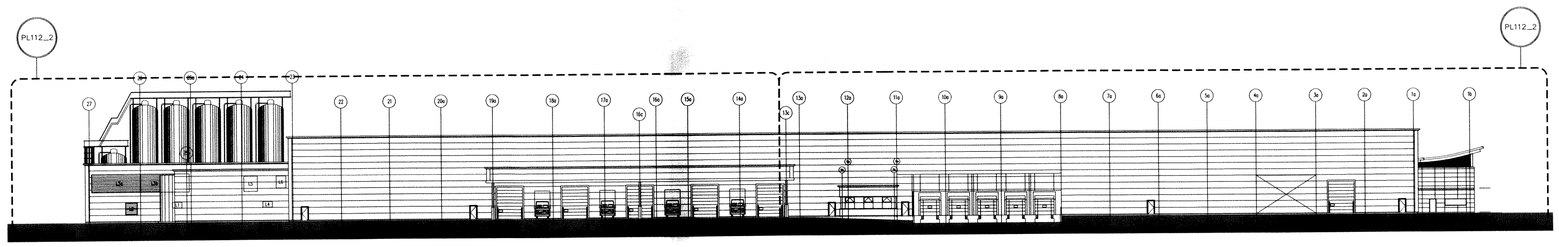

EAST ELEVATION

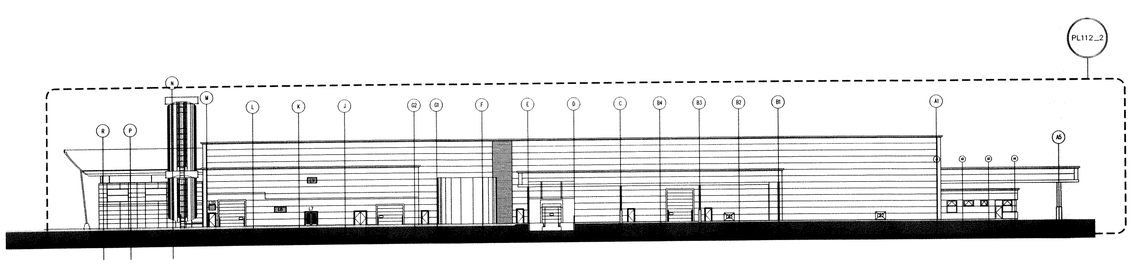

SOUTH ELEVATION

General Notes

All site dimensions shall be verified by the Contractor on site prior to commencing any works.

Do not scale from this drawing.

Only work to written dimensions.

This drawing is the property of Fletcher-Rae (UK) Limited (t/a Fletcher-Rae) and copyright is reserved by them. The drawing is not to be copied or disclosed by or to any unauthorised persons without the prior written consent of Fletcher-Rae (UK) Limited.

B	29.02.11	NON MATERIAL AMENDMENT SUBMISSION REFER TO LANDSCAPE DRAWINGS FOR PLANTING PROPOSALS.
A	08.04.10	POSITION OF LOGISTICS OFFICE, DOCK LEVELLERS & LEVEL ACCESS DOORS TO EAST ELEVATION REVISED - QUANTITIES REMAIN AS BEFORE. TRAILER PARKING RECONFIGURED TO SUIT. MAIN OFFICE EXTENDED TO NORTH ELEVATION OVER TWO STOREYS TO ACCOMMODATE ENGINEERING WORKSHOP AND PLANT. FENESTRATION REFINED TO MAIN OFFICE AND WEST ELEVATION. MJQ

Revision

Scale	1:500@A1
Status	PLANNING
Drawn by	MJQ
Date	22.11.10

Client

NESTLE WATERS

Project

PROJECT MERLIN, BUXTON

Drawing Description

ELEVATIONS_REFERENCE GA

Drawing No. 3691_PL111 Rev. B

fletcher|rae

Architecture | Master Planning | Project Management

Hill Quays, 5 Jordan Street, Manchester, M15 4PY

t ■ +44 (0)161 242 1140
w ■ www.fletcher-rae.com
f ■ +44 (0)161 242 1141
e ■ info@fletcher-rae.com