

WEST ELEVATION

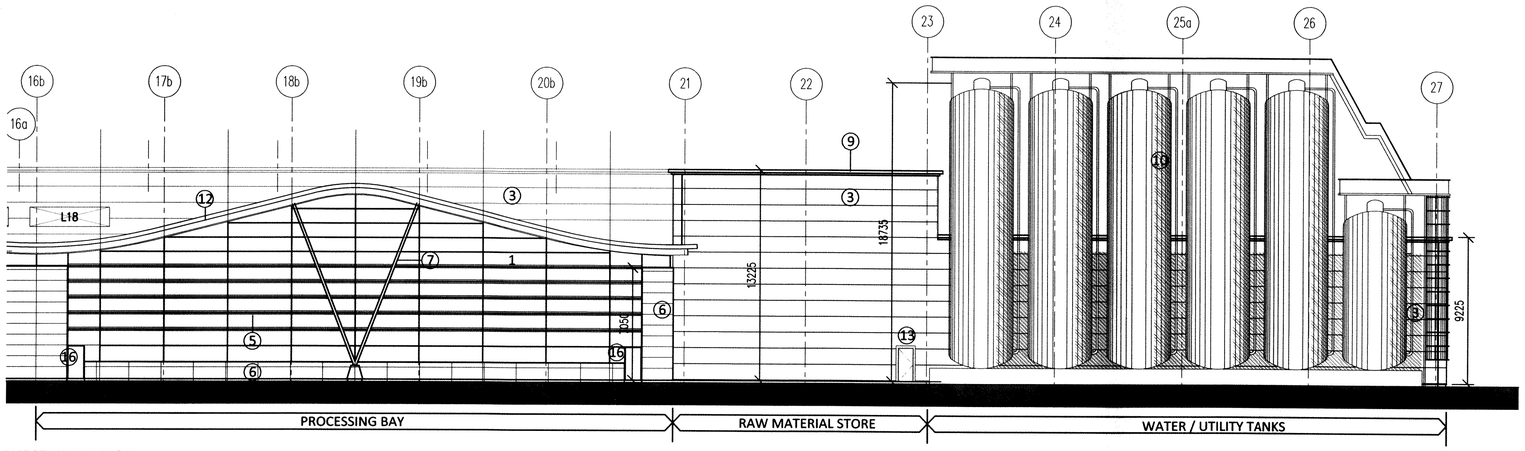

WEST ELEVATION

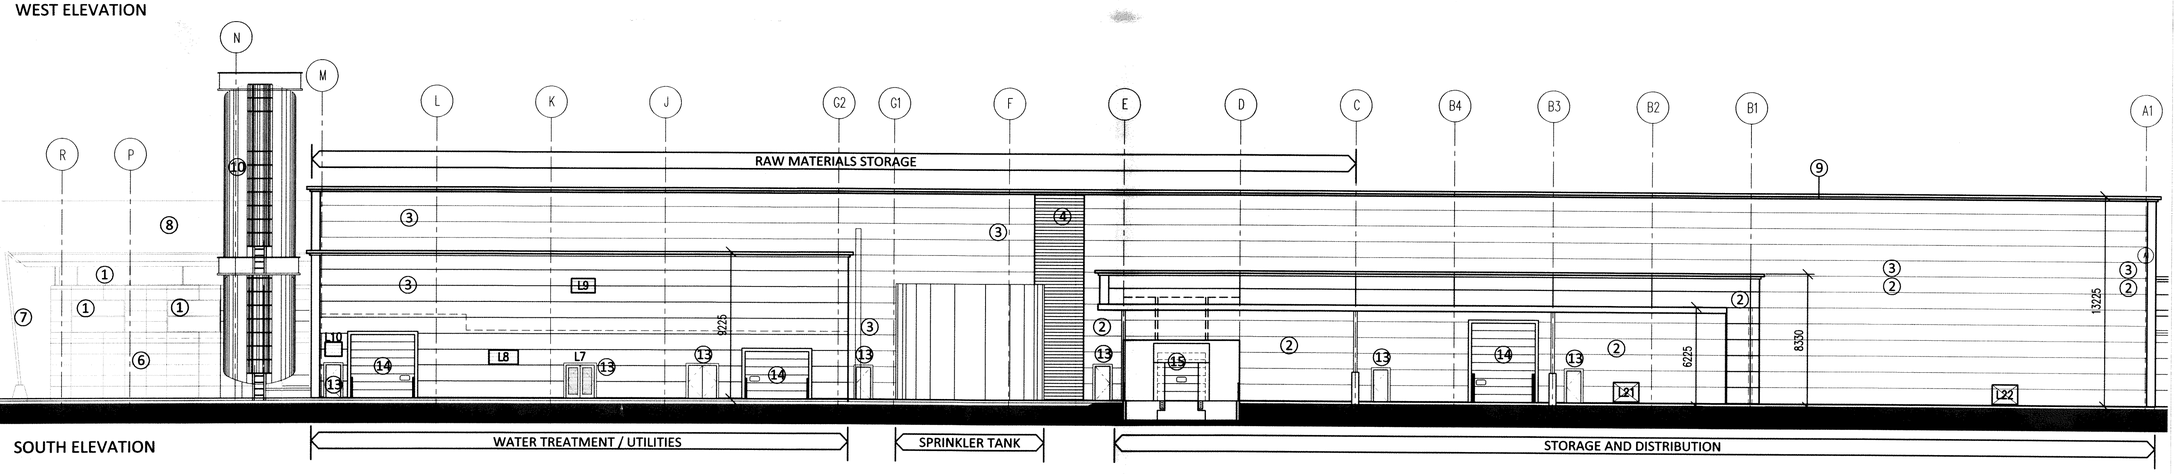

SOUTH ELEVATION

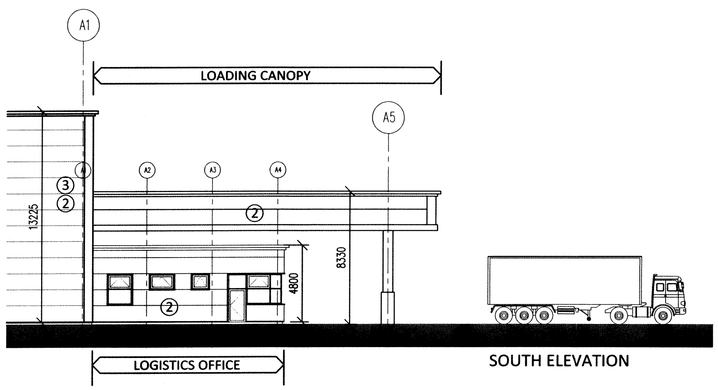

SOUTH ELEVATION

General Notes

All site dimensions shall be verified by the Contractor on site prior to commencing any works.

Do not scale from this drawing.

Only work to written dimensions.

This drawing is the property of Fletcher-Rae (UK) Limited (t/a Fletcher-Rae) and copyright is reserved by them. The drawing is not to be copied or disclosed by or to any unauthorised persons without the prior written consent of Fletcher-Rae (UK) Limited.

MATERIAL LEGEND:

1. DARK GREY (RAL 7016) ALUMINIUM WINDOW FRAMES / CURT WALLING, WITH NEUTRAL TINTED GLAZING.
2. COMPOSITE PANEL, STUCCO FINISH - OBSIDIAN COLOUR (RAL 9007).
3. COMPOSITE PANEL, STUCCO FINISH - GREY ROCK COLOUR (Ref: KC100).
4. COMPOSITE PANEL, LOUVRE PROFILE - GREY ROCK COLOUR
5. BRISE SOLIEL BLADES - POWDER COATED FINISH. METALLIC SILVER - COLOUR/SAMPLE TO BE APPROVED.
6. GABION / DRESSED-STONE WALL CLADDING. COLOUR / STONE MIXTURE TO BE NBS AND TO APPROVED SITE PANEL.
7. FEATURE 'V' COLUMNS. POWDER COATED FINISH IN DARK GRE (RAL 7016).
8. SINGLE PLY PVC MEMBRANE ROOF, SMOOTH (NON-REFLECTIV FINISH - BOTTLE GREEN COLOUR (RAL 6007)
9. TRAPEZOIDAL COMPOSITE ROOF PANEL, LEATHER-GRAIN (NON-REFLECTIVE) FINISH - BOTTLE GREEN (RAL 6007).
10. STAINLESS STEEL WATER / UTILITY TANKS
11. FLAT METAL ROOF OVERHANG SOFFIT LINER PLANKS, DARK GF COLOUR (RAL 7016).
12. PRE-FORMED METAL FASCIA FLASHING. POWDER COATED COLOUR TO MATCH SOFFIT PLANKS, DARK GREY (RAL 7016).
13. STEEL PERSONNEL DOORS. COLOUR TO MATCH CLADDING
14. LEVEL ACCESS DOOR, SECTIONAL / INSULATED SHUTTER, EXTERNAL COLOUR: AZTEC YELLOW (BS 10 E 55)
15. DOCK LEVELLER DOOR, SECTIONAL / INSULATED SHUTTER, EXTERNAL DOOR COLOUR AZTEC YELLOW (BS 10 E 55) WITH RETRACTABLE DOCK HOOD IN BLACK. ALL FITTED TO PRE-CAST CONCRETE DOCK WALL BACKGROUND.
16. DARK GREY ALUMINIUM DOOR FRAME (RAL 7016), NEUTRAL TINTED GLAZING.

B	29.02.11	NON MATERIAL AMENDMENT SUBMISSION REFER TO LANDSCAPE DRAWINGS FOR PLANTING PROPOSALS.	
A	08.04.10	MAIN OFFICE EXTENDED TO NORTH ELEVATION OVER TWO STOREYS TO ACCOMMODATE ENGINEERING WORKSHOP AND PLANT. FENESTRATION REFINED TO MAIN OFFICE AND WEST ELEVATION. WATER TANKS LOCATED CLOSER TO WEST ELEVATION	MJQ

Revision

Scale	1:200@A1
Status	PLANNING
Drawn by	MJQ
Date	22.11.10

Client
NESTLE WATERS

Project
PROJECT MERLIN, BUXTON

Drawing Description
ELEVATIONS

Drawing No. 3691_PL112_1 Rev. B

fletcher|rae

Architecture | Master Planning | Project Management

Hill Quays, 5 Jordan Street, Manchester, M15 4PY

t ■ +44 (0)161 242 1140
w ■ www.fletcher-rae.com
f ■ +44 (0)161 242 1141
e ■ info@fletcher-rae.com