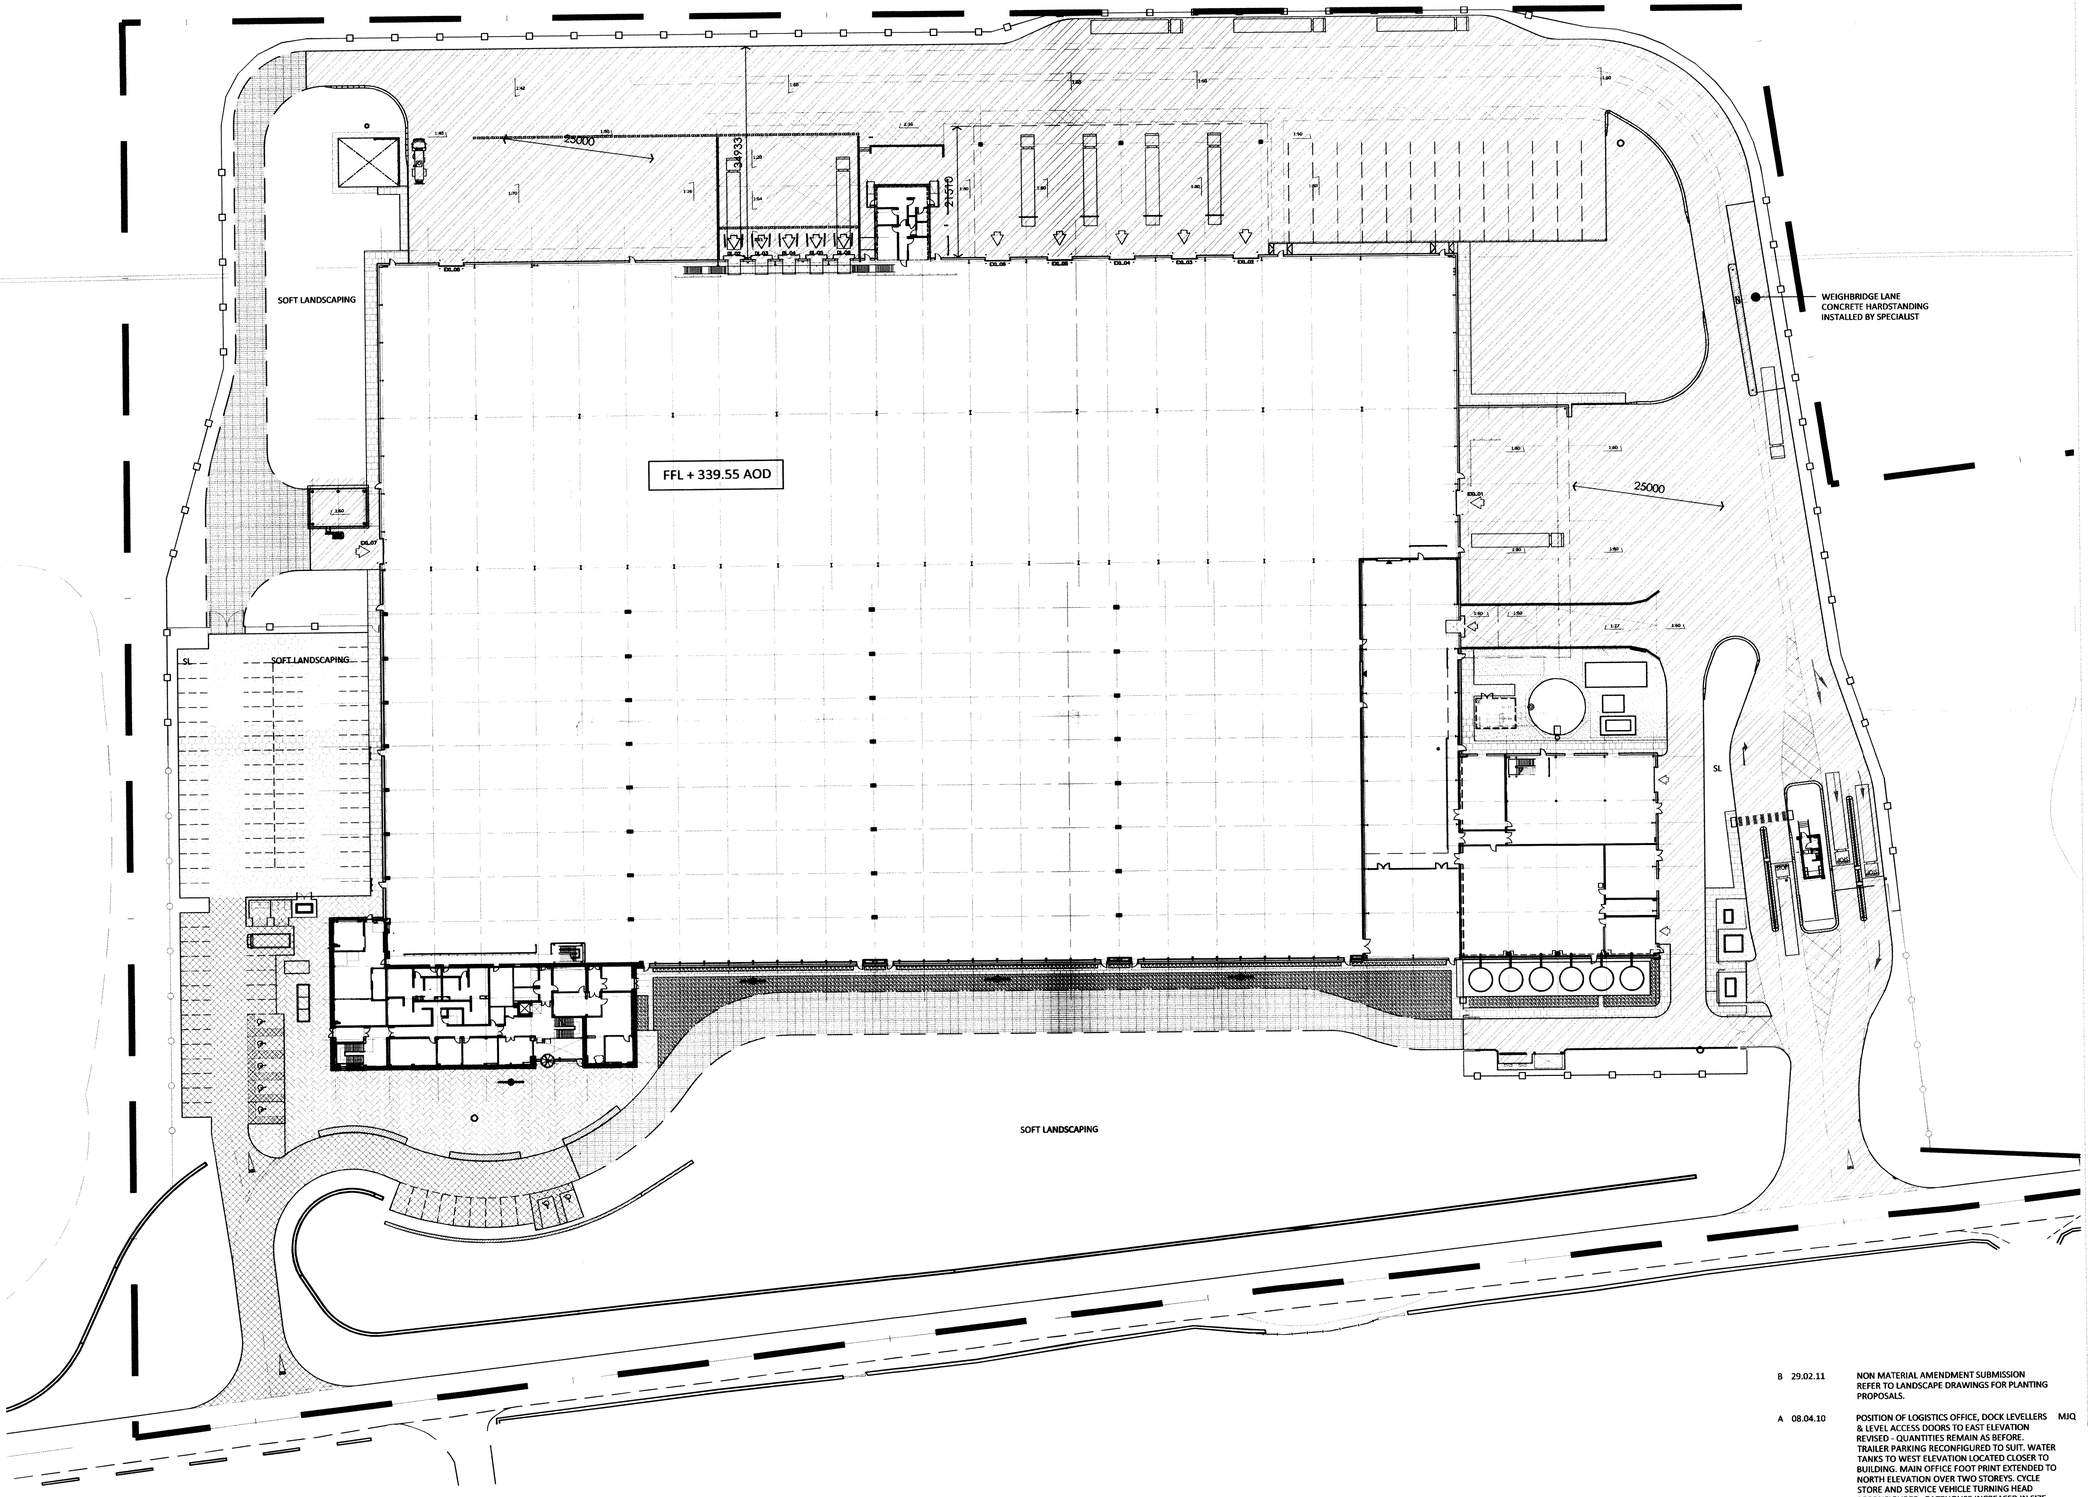

General Notes

All site dimensions shall be verified by the Contractor on site prior to commencing any works.

Do not scale from this drawing.

Only work to written dimensions.

This drawing is the property of Fletcher-Rae (UK) Limited (t/a Fletcher-Rae) and copyright is reserved by them. The drawing is not to be copied or disclosed by or to any unauthorised persons without the prior written consent of Fletcher-Rae (UK) Limited.

EXTERNAL SERVICE YARDS:

175mm CONCRETE SLAB
200mm MOT TYPE 1 SUB BASE
TO CIVIL ENGINEERS DETAILS

CAR PARK & NORTH ACCESS:

40mm SURFACE COURSE
60mm BINDER COURSE
175mm MOT TYPE 1 SUB BASE
TO CIVIL ENGINEERS DETAILS

OVERFLOW CAR PARK:

COURSE GRAVEL TOP LAYER, SPEC TBC.
175mm MOT TYPE 1 SUB BASE
TO CIVIL ENGINEERS DETAILS
NBS Q25:285)

REINFORCED GRASS TO ACCESS / MAINTENANCE ROUTES:

100mm REINFORCED GEO TEXTILE GRID TBC.
150mm SINGLE SIZED SUB BASE MATERIAL
TO CIVIL ENGINEERS DETAILS
(NBS Q25:280)

EXTERNAL PAVING TO MAIN OFFICE / CAR PARK & WEST ELEVATION:

60mm TOBERMORE SIENNA BLOCK.
(NBS Q25:315A)
COLOUR TBC

PAVING TO WAREHOUSE PERIMETER:

63mm TOBERMORE MAYFAIR FLAGS.
(NBS Q25:315)
COLOUR TBC.

LOOSE GRAVEL (TYPE 1):

CONTRASTING BLACK GRAVEL / PEBBLES.
(NBS Q23:171)
COLOUR & SIZE TBC.

LOOSE GRAVEL (TYPE 2):

CONTRASTING BLACK GRAVEL / PEBBLES.
(NBS Q23:172)
COLOUR & SIZE TBC.

B	29.02.11	NON MATERIAL AMENDMENT SUBMISSION REFER TO LANDSCAPE DRAWINGS FOR PLANTING PROPOSALS.
A	08.04.10	POSITION OF LOGISTICS OFFICE, DOCK LEVELLERS & LEVEL ACCESS DOORS TO EAST ELEVATION REVISED - QUANTITIES REMAIN AS BEFORE. TRAILER PARKING RECONFIGURED TO SUIT. WATER TANKS TO WEST ELEVATION LOCATED CLOSER TO BUILDING. MAIN OFFICE FOOT PRINT EXTENDED TO NORTH ELEVATION OVER TWO STOREYS. CYCLE STORE AND SERVICE VEHICLE TURNING HEAD RECONFIGURED. GATEHOUSE INCREASED IN SIZE MJQ

Revision

Scale 1:500@A1
Status PLANNING
Drawn by MJQ
Date 29.11.10

Client
NESTLE WATERS

Project
PROJECT MERLIN, BUXTON

Drawing Description
EXTERNAL HARDSURFACES

Drawing No. 3691_PL400 Rev. B

fletcher|rae
Architecture | Master Planning | Project Management
Hill Quays, 5 Jordan Street, Manchester, M15 4PY
t ■ +44 (0)161 242 1140
w ■ www.fletcher-rae.com
f ■ +44 (0)161 242 1141
e ■ info@fletcher-rae.com