HPK/2012/0129

- 6 MAR 2012

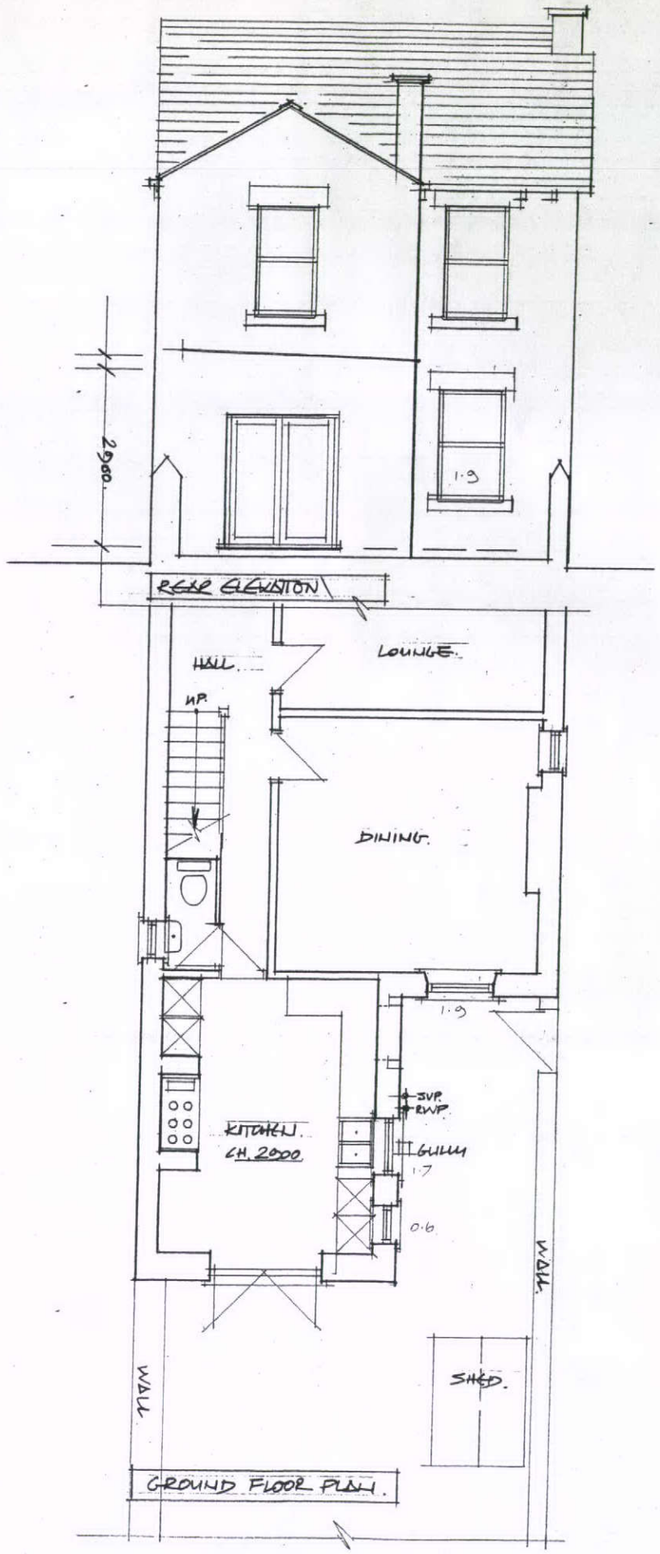



EXTERNAL OPENINGS TO BECOME REDUNDANT 4.2m².

CLIENT:	MR T. ELLIOTT.
PROJECT:	12 NORTH ROAD GLOSSOP
TITLE:	SURVEY AS EXISTING.

A P DESIGN
ARCHITECTS AND PLANNING CONSULTANTS
4 KINDER VIEW, NEW MILLS, HIGH PEAK SK22 4DB
TEL 01663 747777

SCALE	DRAWING NO	REV
1:100	01	A.