HPK/2012/0122

- 8 MAR 2012

SCALE 1:50
1 FROOR PLAN OF PROPOSED DWELLING
AND RELATIONSHIP TO N°1 CHEEDALE

DRAWING N°5
MR HOWARD 1 CHEEDALE
BUXTON SK17 7TE

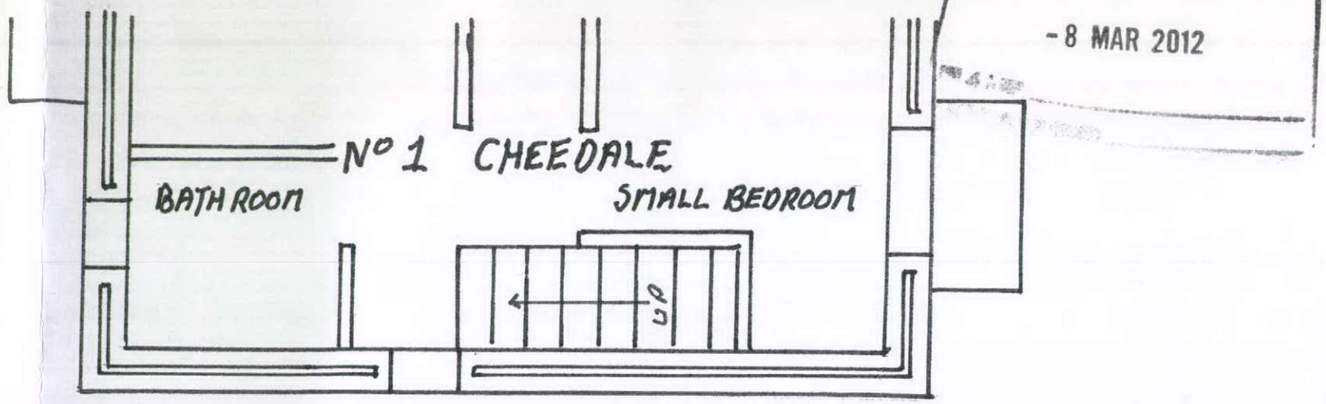


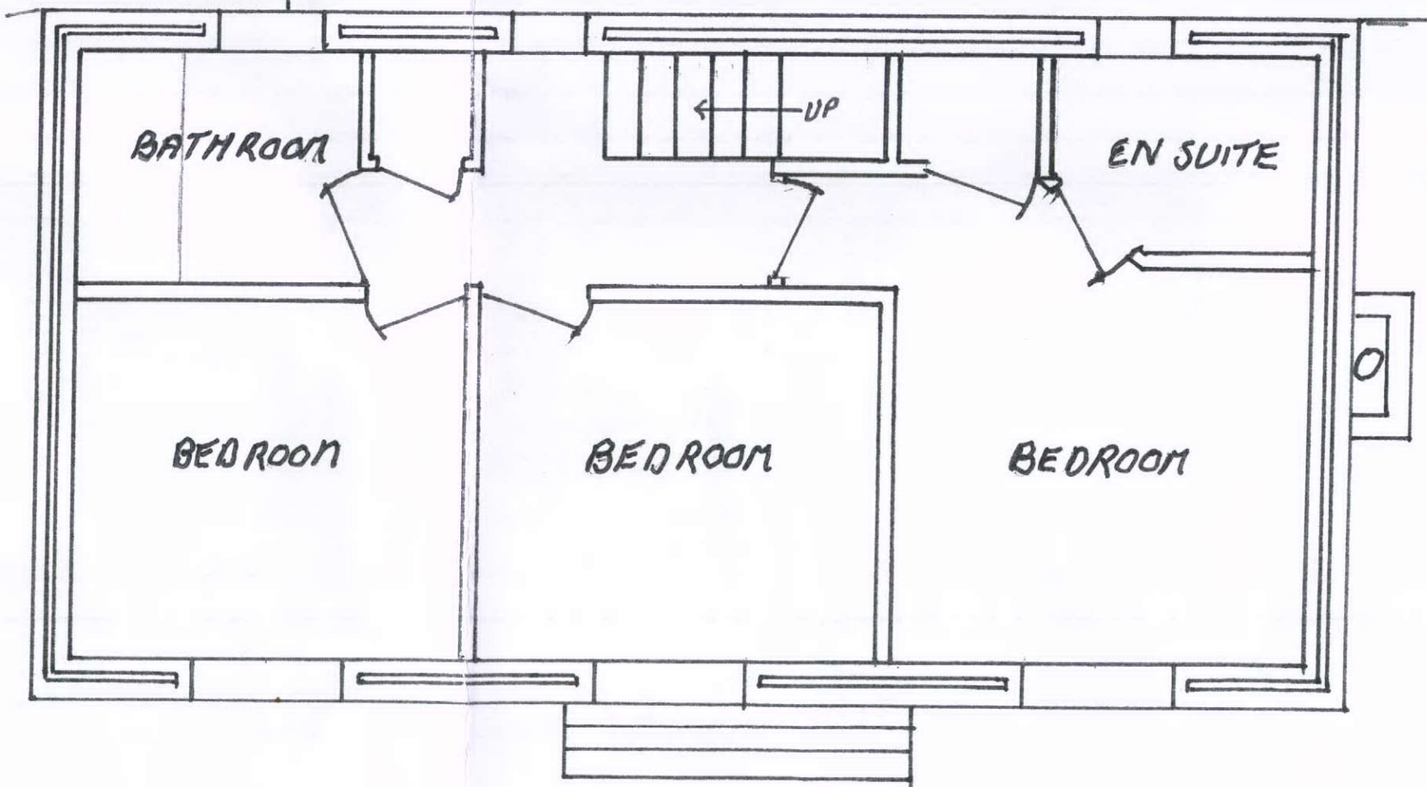


1st FLOOR PLAN PROPOSED DWELLING