HPK/2012/0122
- 8 MAR 2012

SCALE 1:50
PROPOSED GROUND FLOOR PLAN OF NEW DWELLING AND RELATIONSHIP TO Nº 1 CHEEDALE

DRAWING Nº 4
MR HOWARD 1 CHEEDALE
BUXTON SK17 7TE

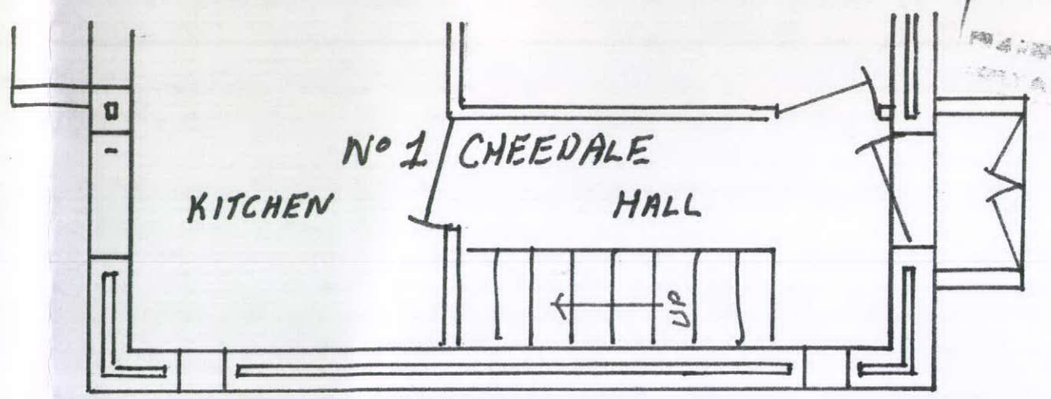

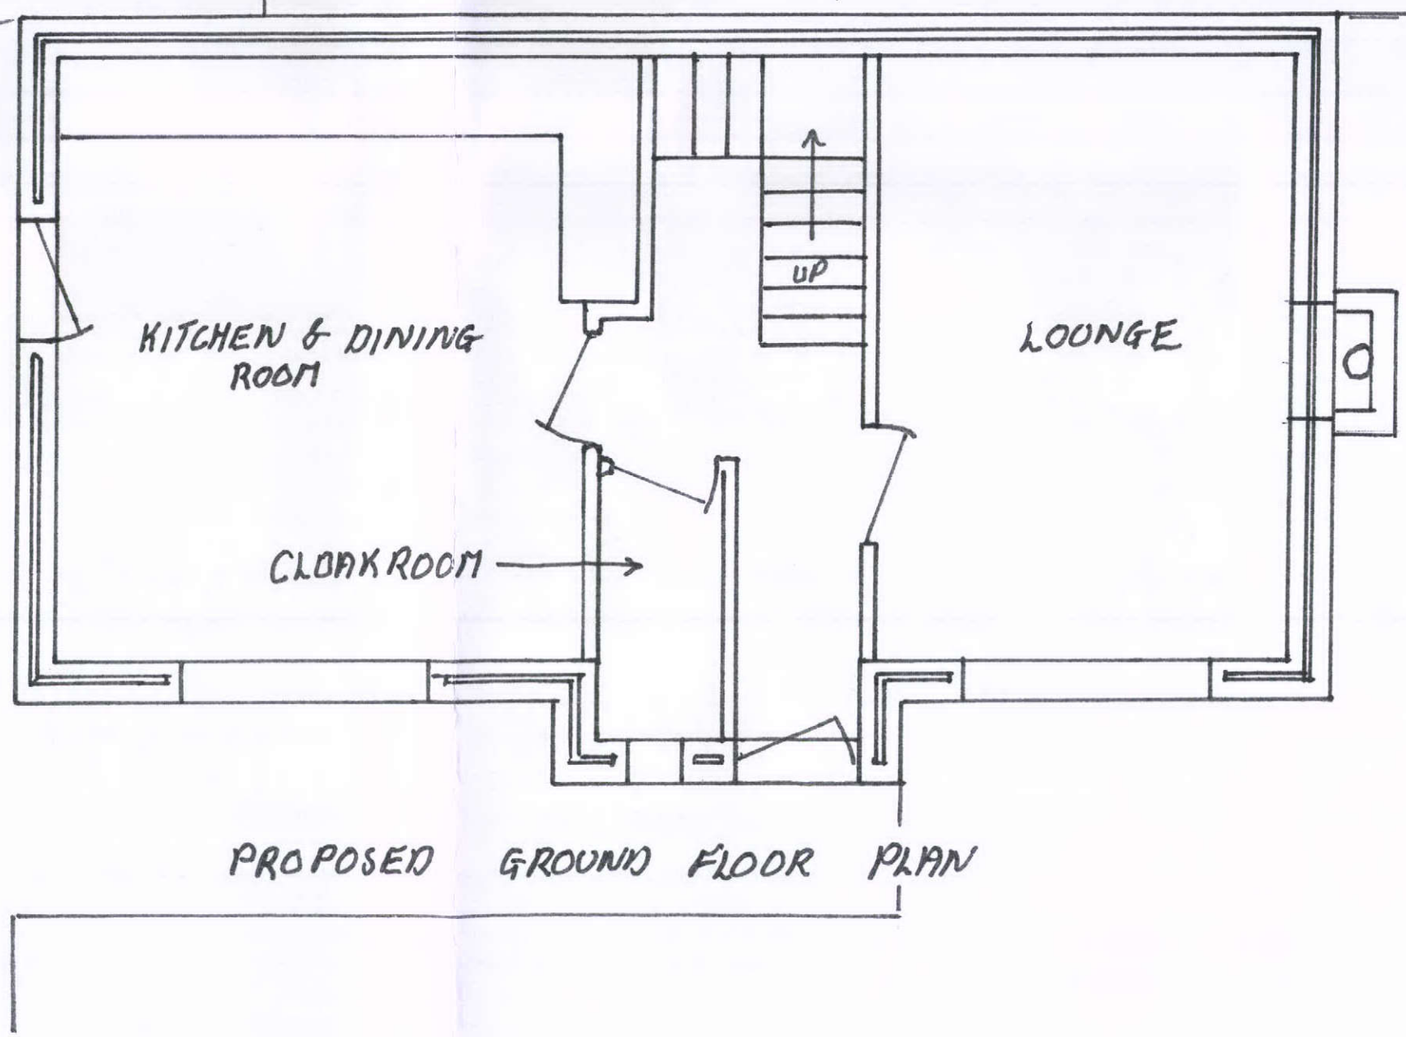

PROPOSED GROUND FLOOR PLAN