


PROPOSED FRONT ELEVATION

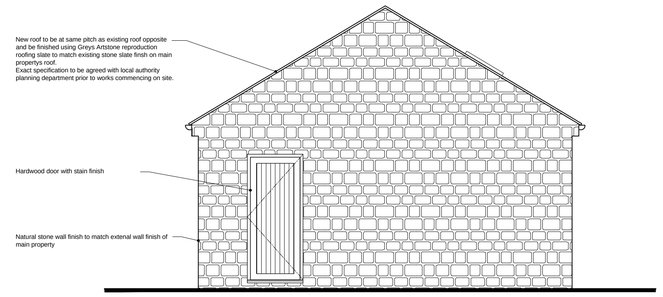


PROPOSED SIDE ELEVATION

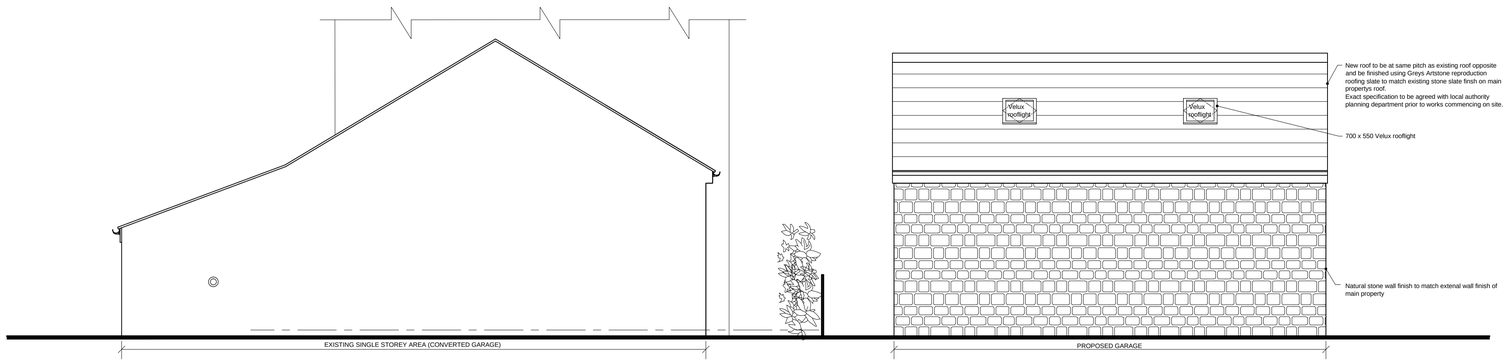


PROPOSED REAR ELEVATION

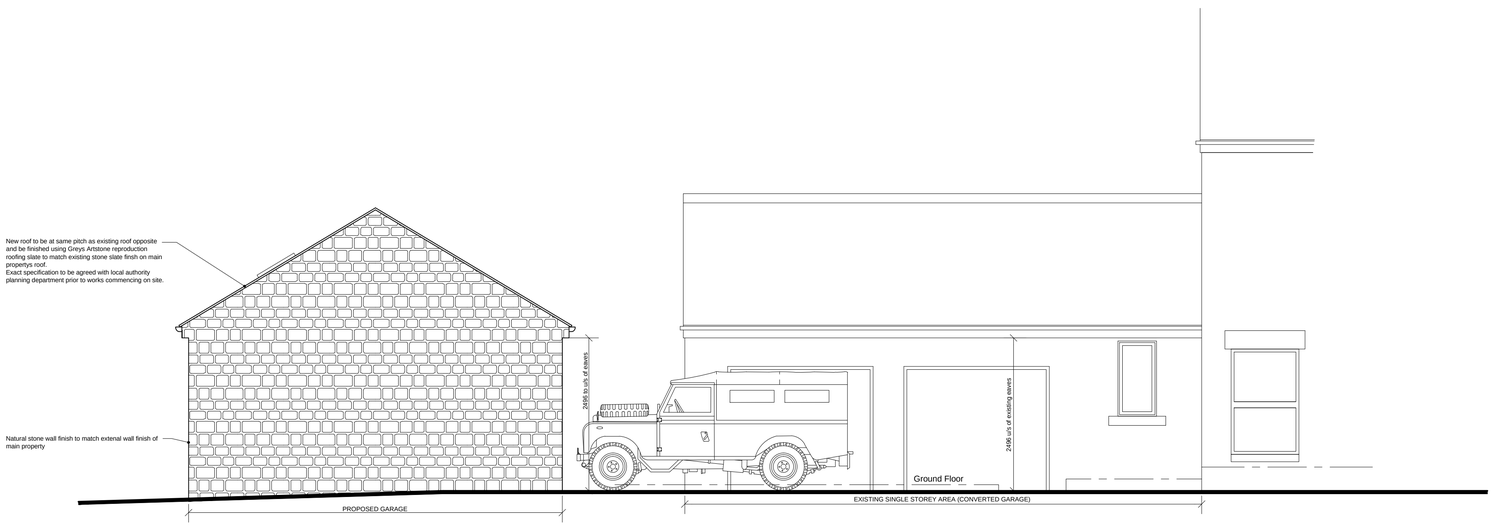


PROPOSED SIDE ELEVATION

client

MRS W. BROOMHEAD
LOWER WHITE KNOWLE BARN
WHITE KNOWLE
CHINLEY
SK23 6EA

project

PROPOSED
DETACHED GARAGE

drawing

PROPOSED ELEVATIONS

drawing no

BRM/12/03

scale

1:50

date

FEB. 12

drawn by

s.p.o.

The copyright in all drawings, specifications and documents prepared by the designer and in the work executed from them shall remain the property of the designer.
Do not scale from the drawing. Work to figured dimensions. Check all dimensions on site, in the event of discrepancy, refer to the designer

design solutions (NW) Ltd
100A Park Lane, Poynton
Cheshire SK12 1RE
t. 01625 263577 f. 0808 2801420
designsolutions.org.uk

design solutions