REAR GARDEN
LAWNED AREA

REAR PATIO
AREA

BOILER ROOM/
WORKSHOP
floor area = 14m.sq

PART
CONVERTED
GARAGE AREA

EXISTING DWELLING
Ground floor area (inc. part converted garage area) = 158m.sq
First floor area = 106m.sq
Total floor area = 264m.sq

PORCH
floor area = 5m.sq

TREE
GIRTH = 200mm
SPREAD = 4000mm

GARAGE
Floor area = 35m.sq

Existing garden wall carefully taken down and new wall re-built using existing salvaged materials

DRIVE (cobbled stone finish)

ADJOINING FIELD OWNED
BY WHITE KNOWLE BARN
(APPLICANT)

LAWNED AREA

SHARED DRIVE

LAWNED AREA

NEIGHBORING
PROPERTY
(lower white knowle farm)

ENTRANCE/
EXIT

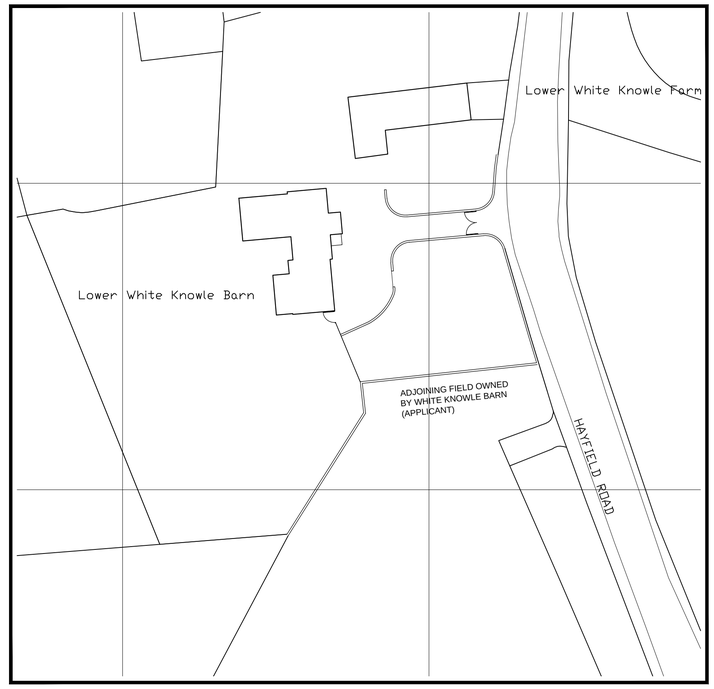

SITE PLAN (SCALE 1:500)

A	FLOOR AREAS ADDED TO DRAWING, AS REQUESTED BY CLIENT	02/03/12 s.p.o.

client

MRS W. BROOMHEAD
LOWER WHITE KNOWLE BARN
WHITE KNOWLE
CHINLEY
SK23 6EA

project

PROPOSED
DETACHED GARAGE

drawing

PROPOSED PLAN
AND SITE PLAN

drawing no

BRM/12/02 A

scale

1:100 & 1:500

date

FEB. 12

drawn by

s.p.o.

The copyright in all drawings, specifications and documents prepared by the designer and in the work executed from them shall remain the property of the designer.
Do not scale from the drawing. Work to figured dimensions. Check all dimensions on site, in the event of discrepancy, refer to the designer

design solutions (NW) Ltd
100A Park Lane, Poynton
Cheshire SK12 1RE
t. 01625 263577 f. 0808 2801420
designsolutions.org.uk

design solutions