HPK/2012/0134

07 MAR 2012

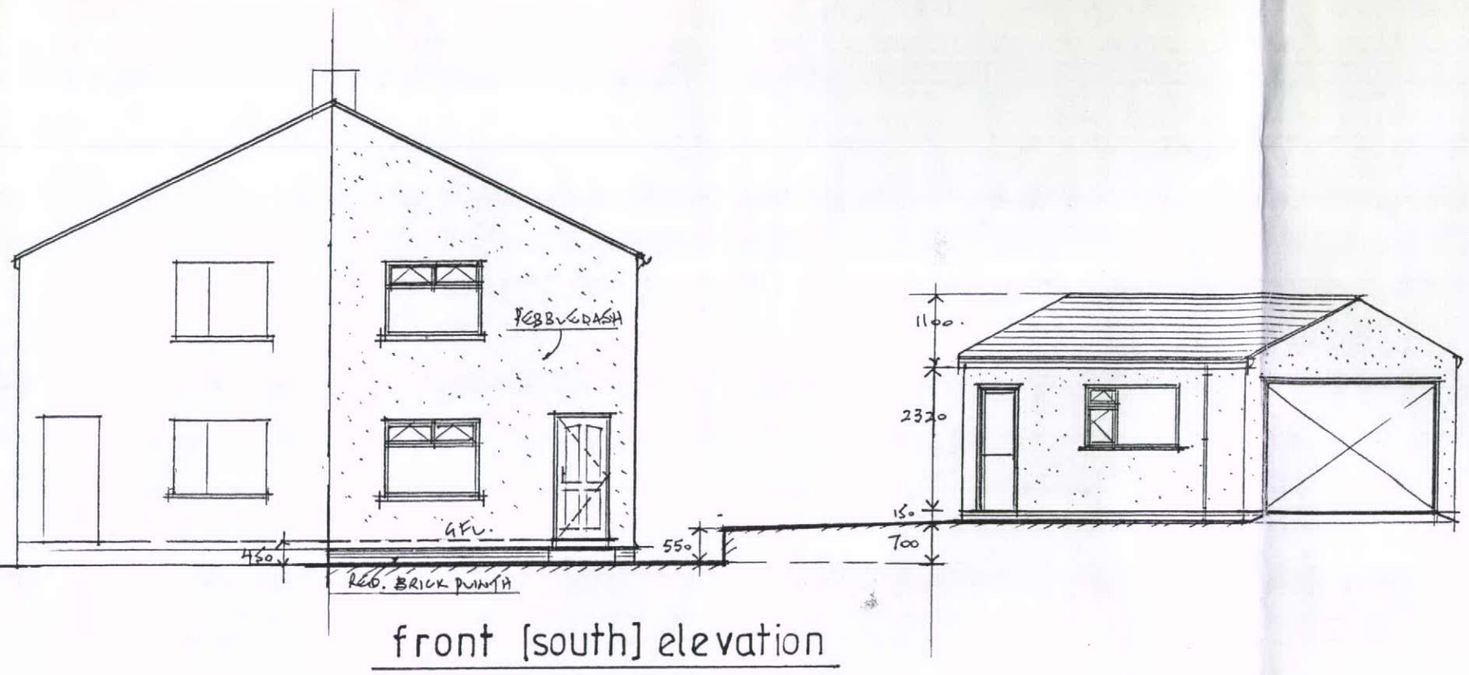

front [south] elevation

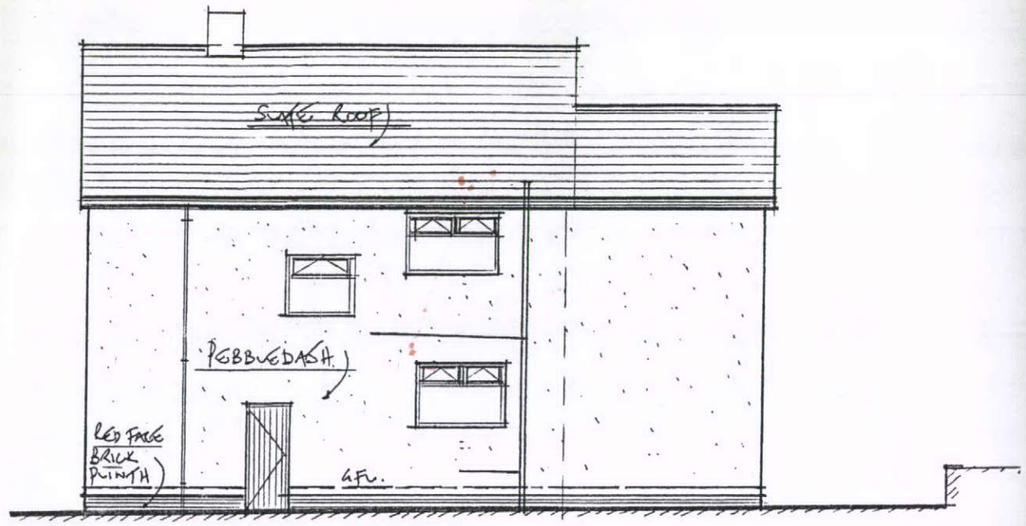

side [east] elevation

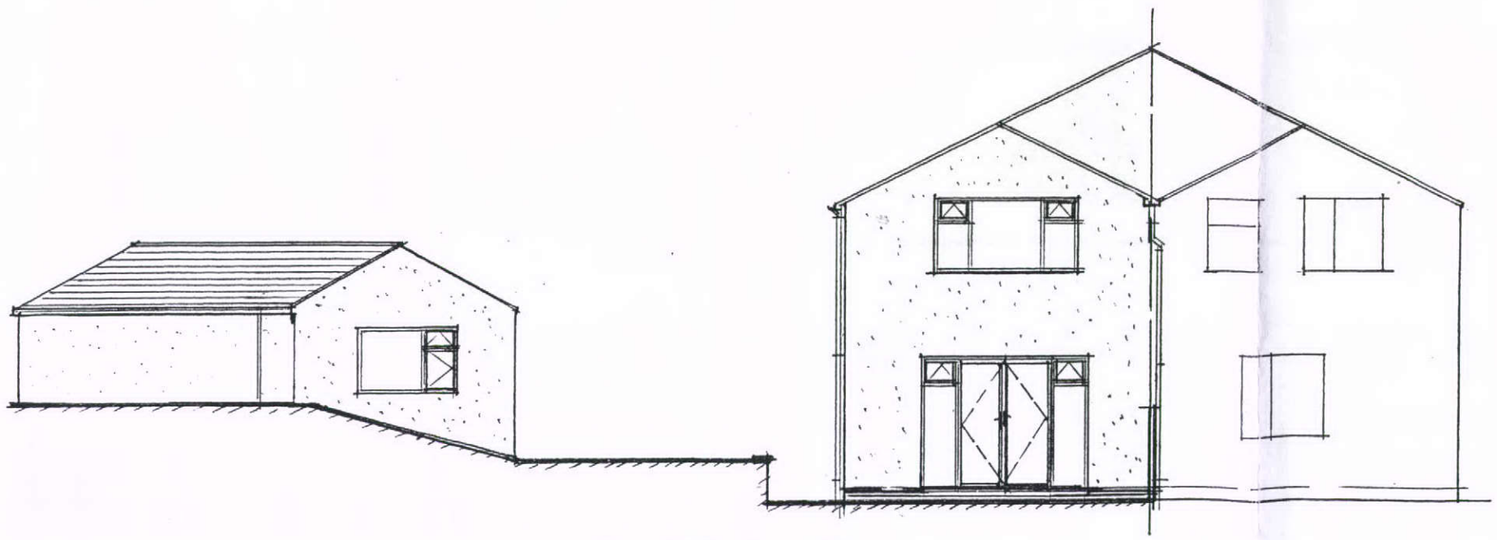

rear [north] elevation

Mel Cranmer
Design
01663 745809
mel_cranmer@btinternet.com

1, HIGHFIELD ROAD, HAYFIELD
ELEVATIONS
EXISTING
SCALE 1.100
DWG No.MC.P3