HPK/2012/0134
07 MAR 2012

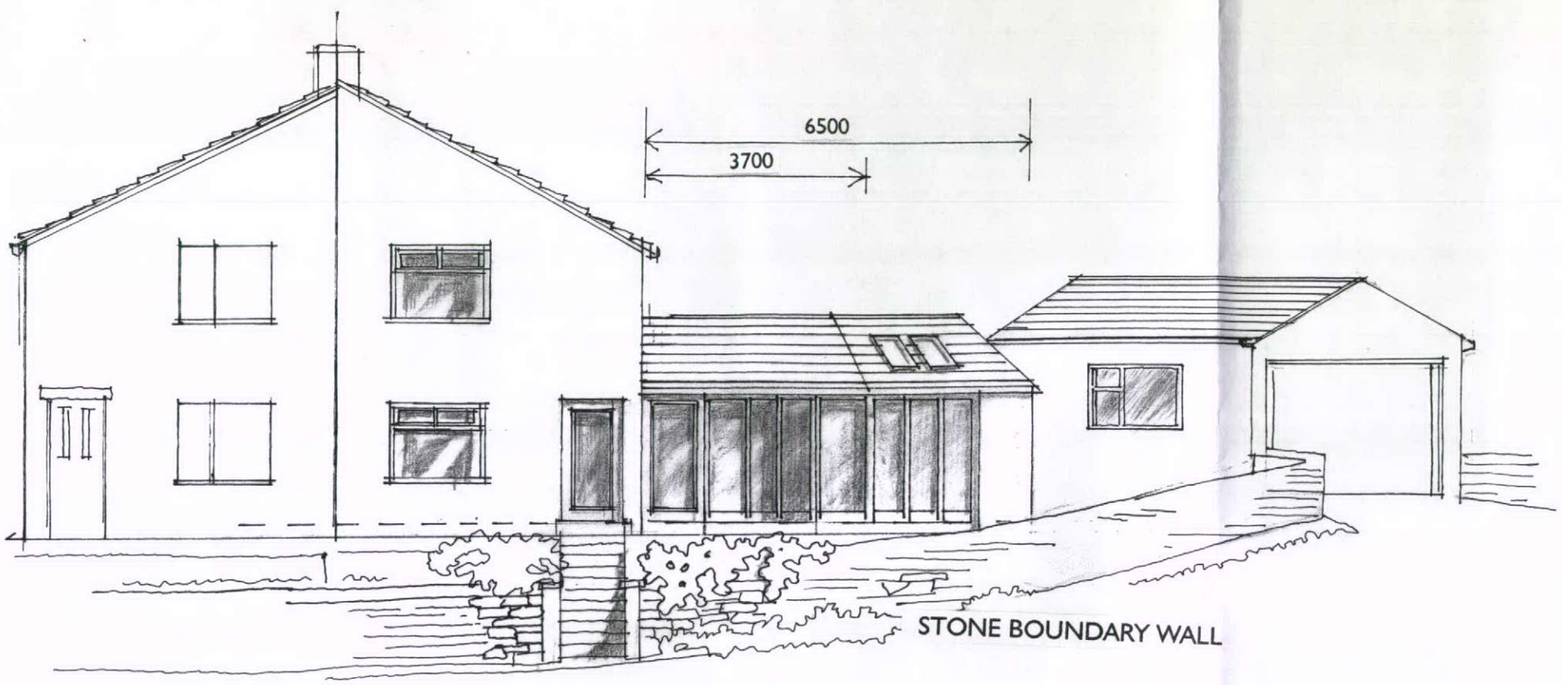

FRONT (south) ELEVATION



SIDE (east) ELEVATION

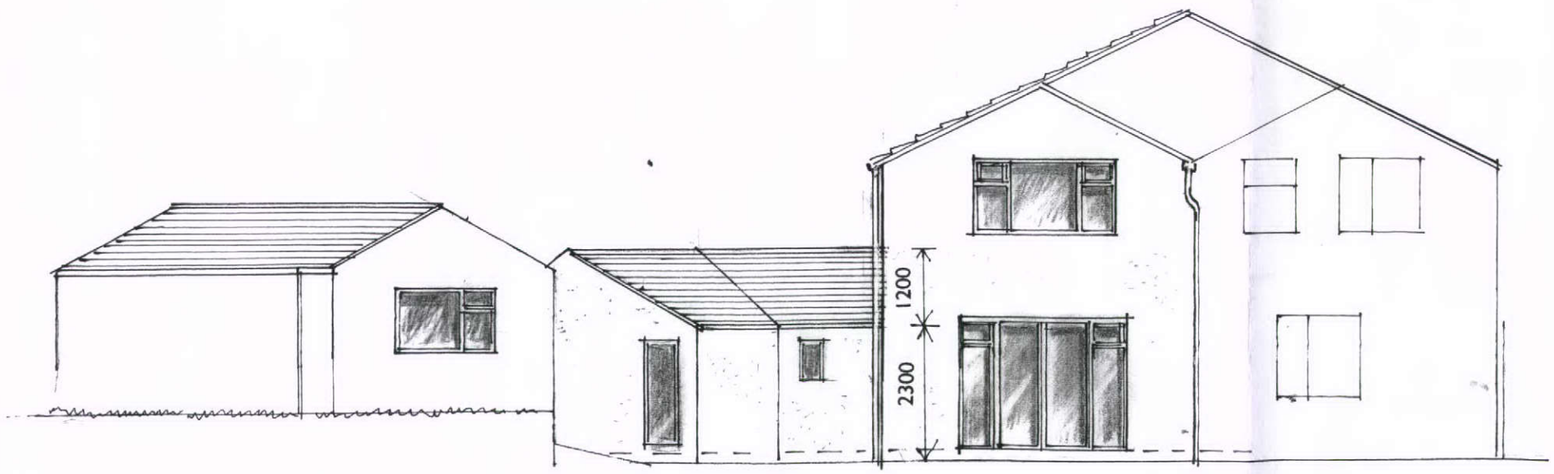

PROPOSED EXTENSION

REAR (north) ELEVATION

Mel Cranmer
Design
01663 745809
mel_cranmer@btinternet.com

1, HIGHFIELD ROAD, HAYFIELD
ELEVATIONS
PROPOSED
SCALE 1.100
DWG No.MC.P6