HPK/2012/0134
07 MAR 2012

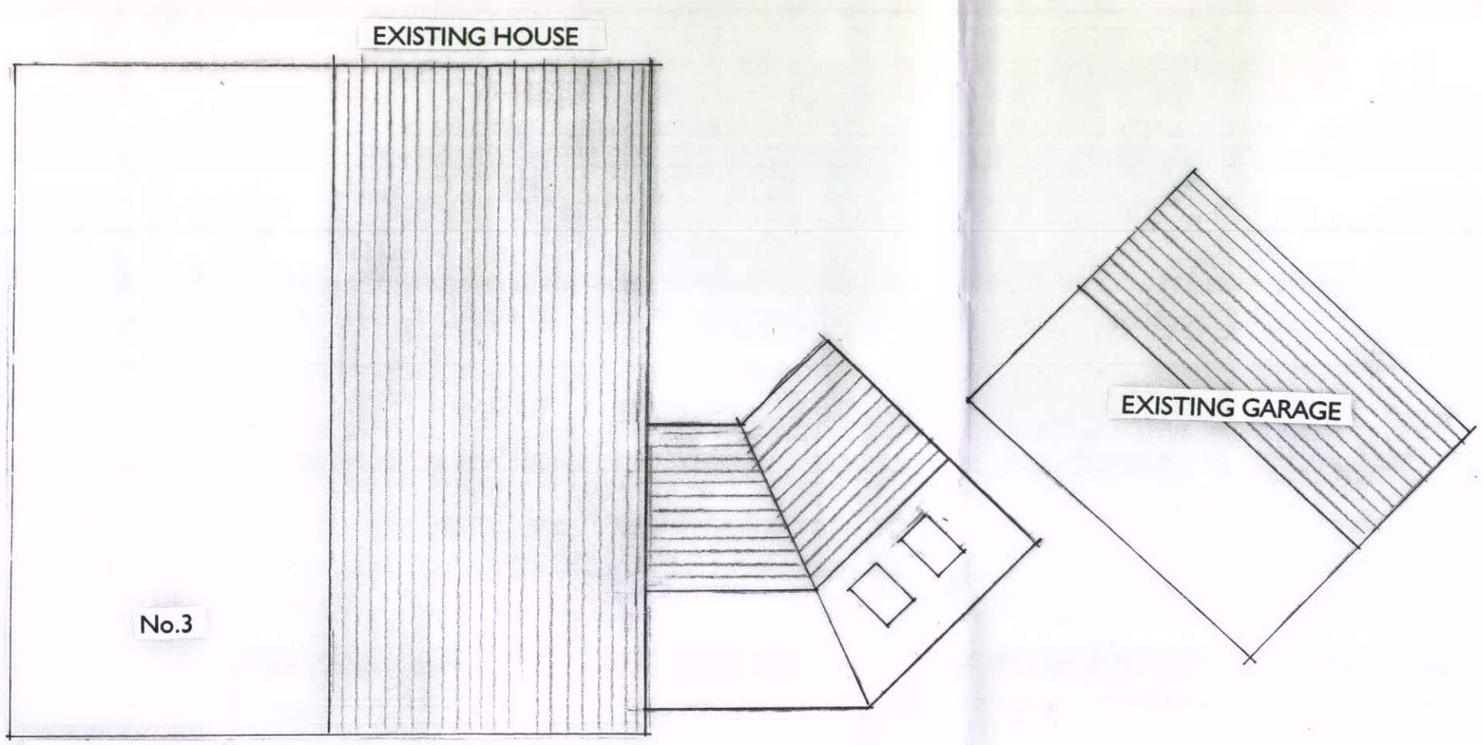

ROOF PLAN

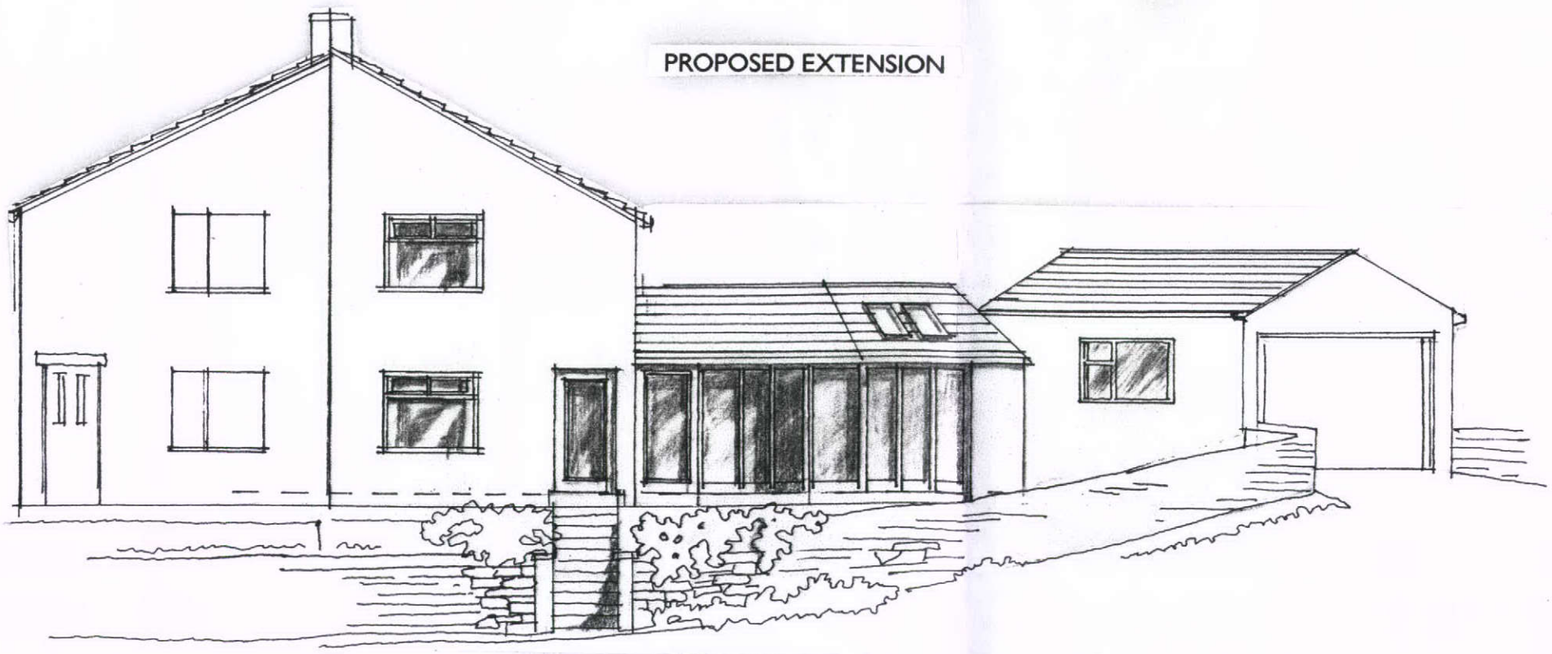

Mel Cranmer
Design
01663 745809
mel_cranmer@btinternet.com

1, HIGHFIELD ROAD, HAYFIELD
ROOF PLAN
PROPOSED
SCALE 1.200
DWG No.MC..P7