HPK/2012/0135
08 MAR 2012

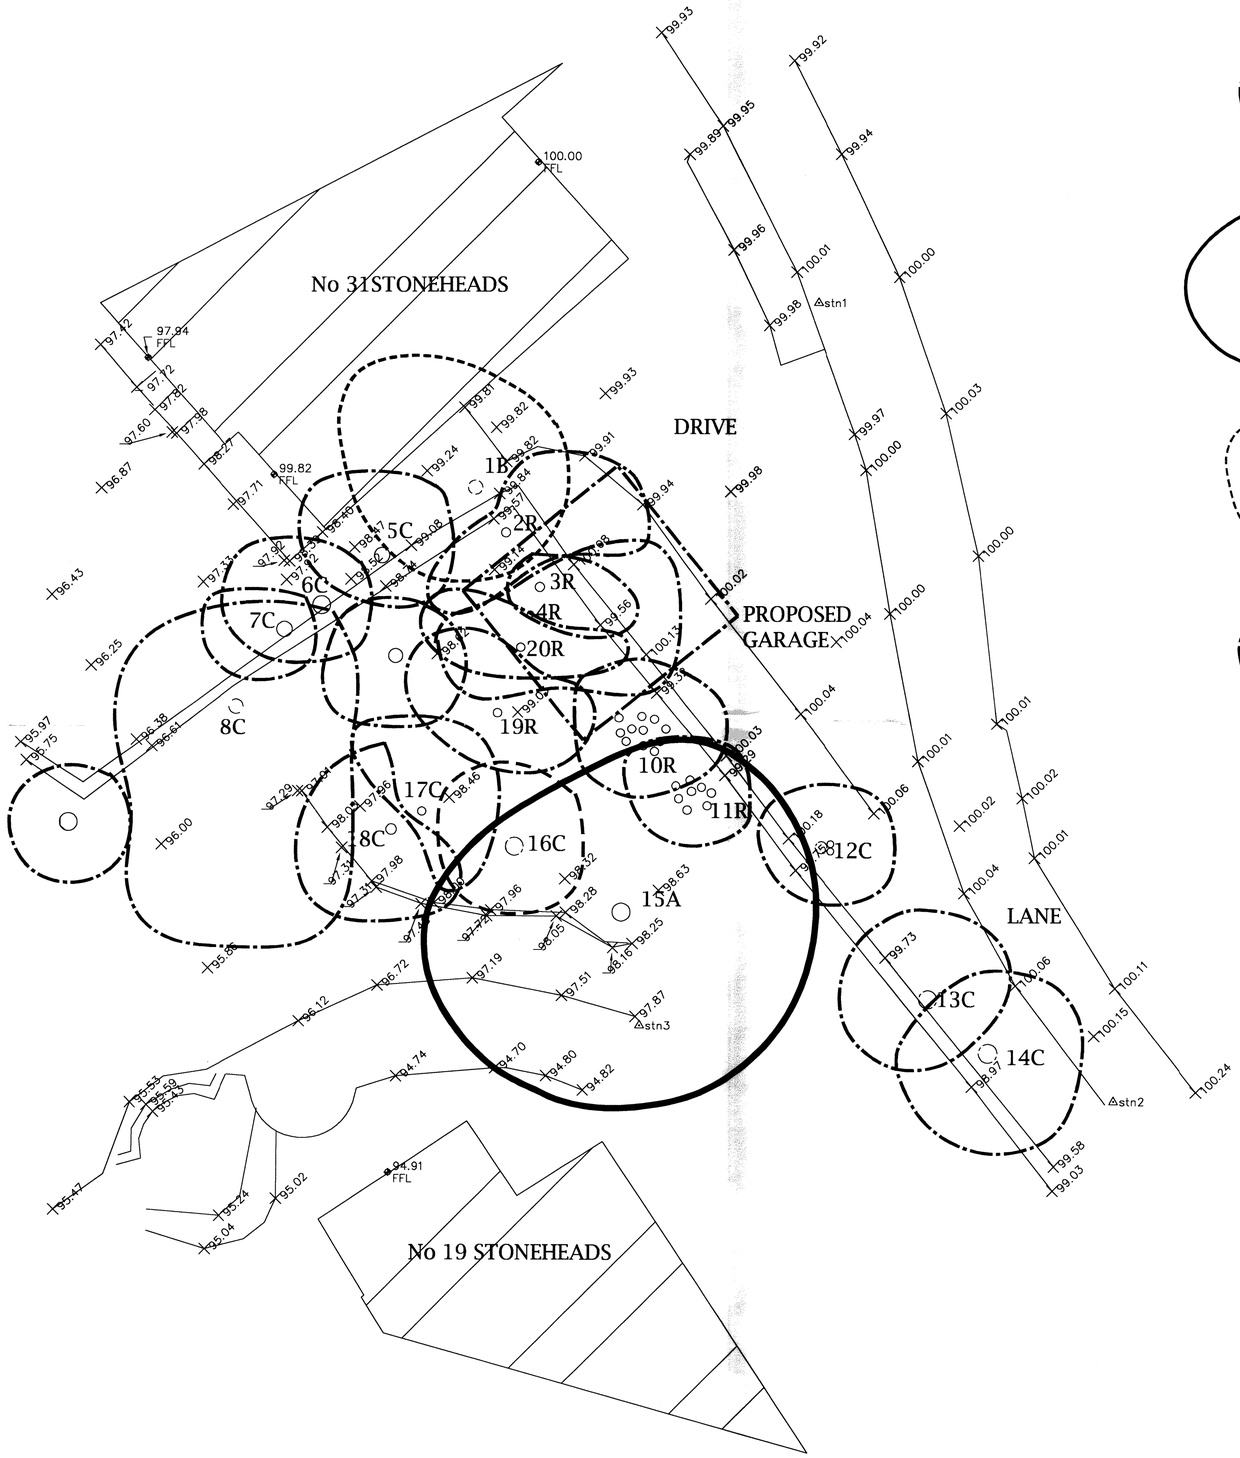

RETENTION CATEGORY OF TREES

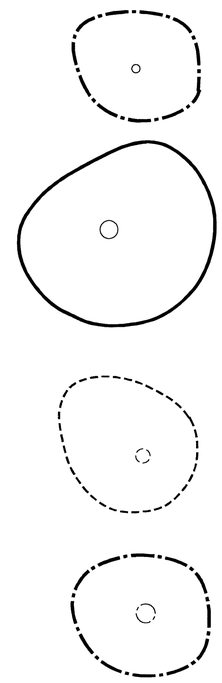

CATEGORY R = REMOVE



CATEGORY A

CATEGORY B

CATEGORY C

rycroft associates

20 Dartmouth Road
Chorlton Manchester
M21 8XJ

T 0161 8819430 F 0161 374 6872
E sarah@rycroftassociates.co.uk
W www.rycroftassociates.co.uk

landscape architects

Project.

PROPOSED GARAGE DEVELOPMENT, STONEHEADS, WHALEY BRIDGE

Drawing.

TREE SURVEY

Drawing No.	Scale.	Date.
653.1	1.100@A1	10.1.2012