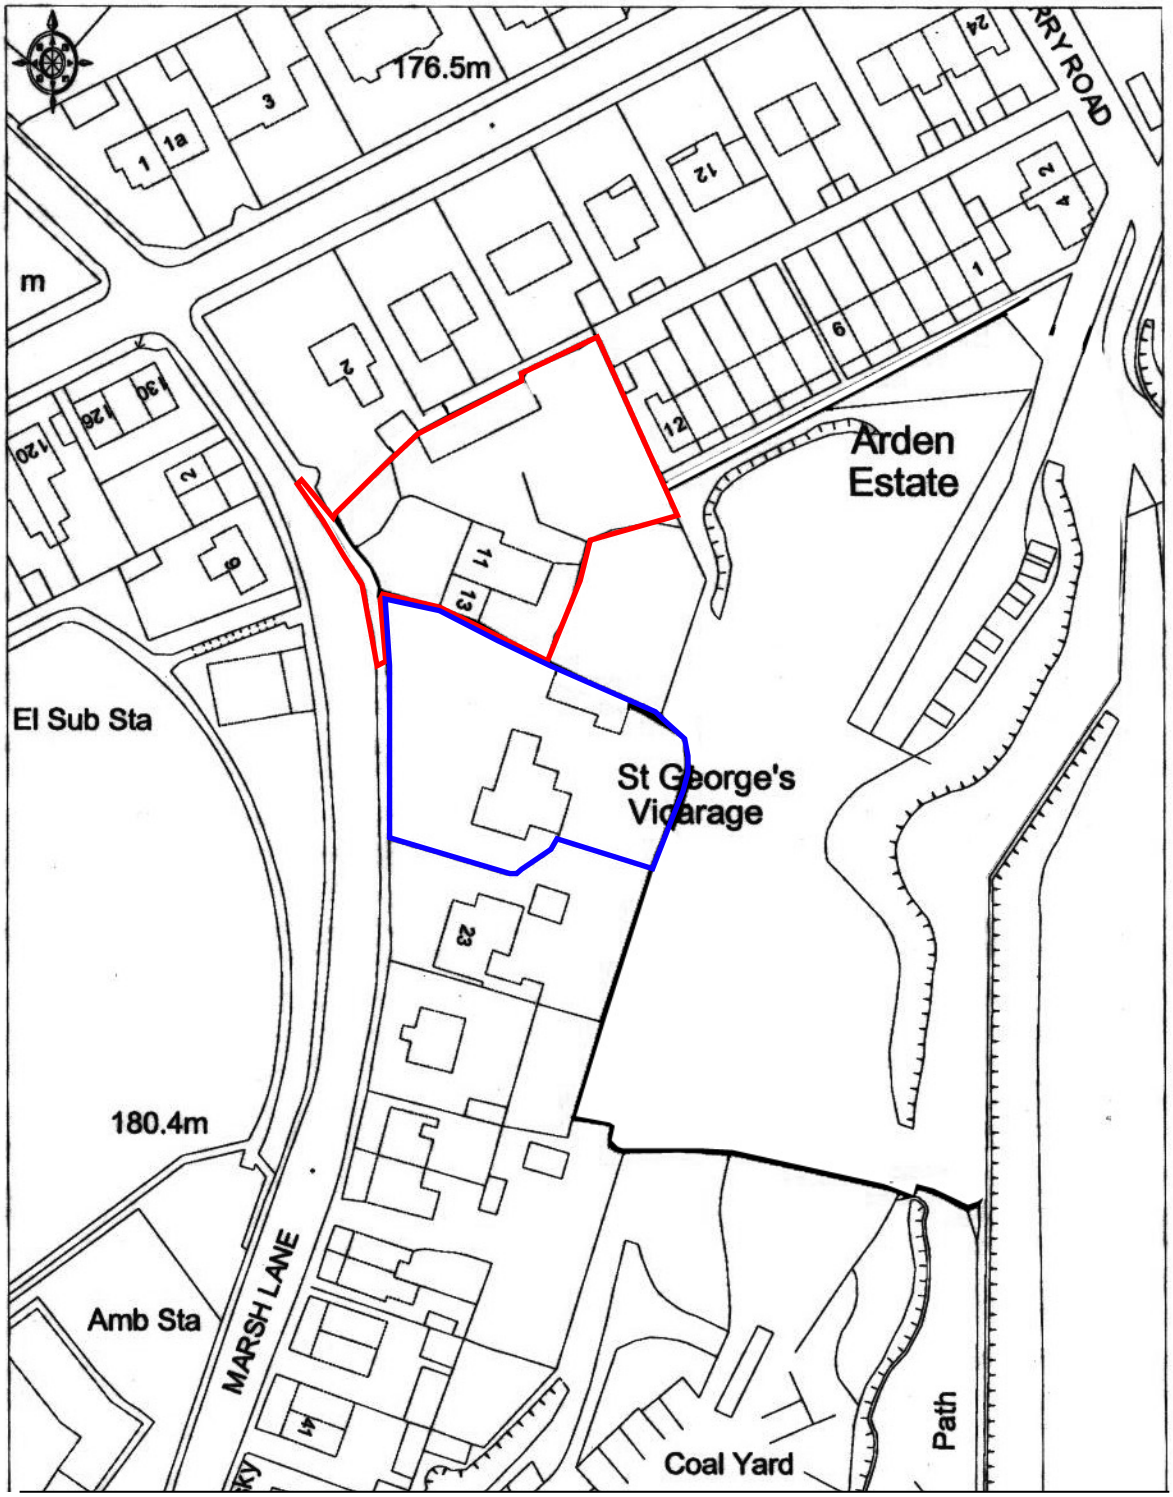

Outline Application Site Boundary

Other Land Under Applicant Control

Project Title

MARSH LANE, NEW MILLS

Project Number::

10-036

Client

JA & HC Swindells

Drawing Number	Revision
10-036-P002	REV -

Drawing Title

SITE LOCATION PLAN

Scale	Date
1:1250 @ A4	03/03/12