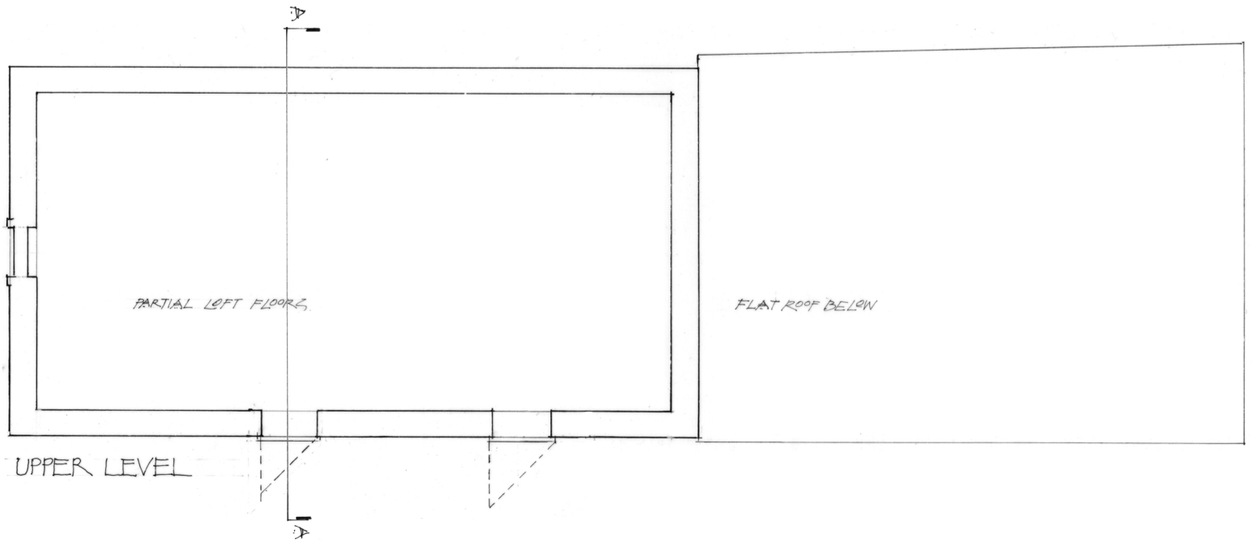

UPPER LEVEL

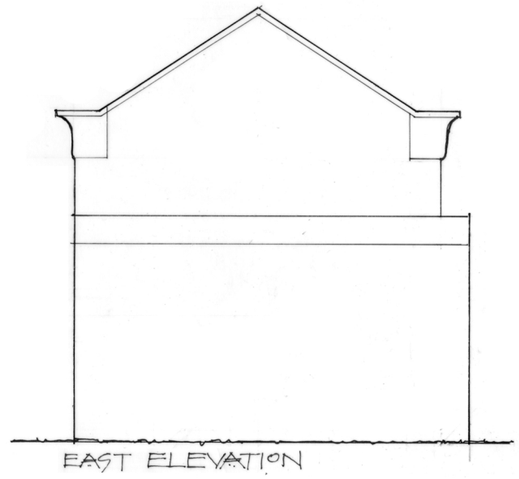

EAST ELEVATION

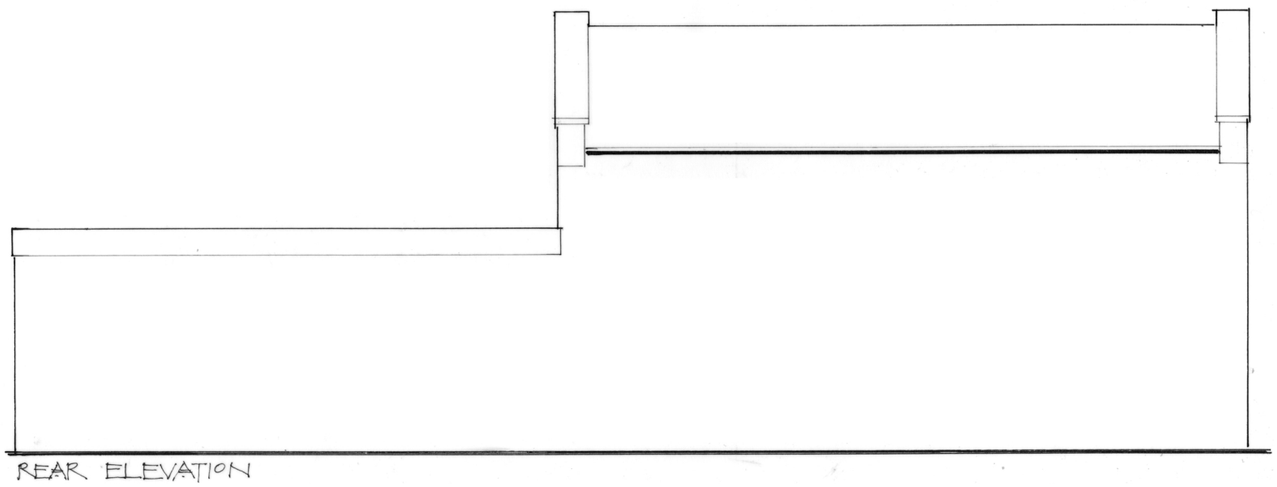

REAR ELEVATION

PROPOSED DETACHED DWELLING
EXISTING BUILDING TO BE REPLACED
UPPER FLOOR, REAR and EAST SIDE ELEVATIONS

Parr *associates*
chartered town planning and development consultants

189 Woodford Road Poynton Stockport SK12 1EH
telephone and facsimile 01625 871105
e mail winstonparr@btconnect.com

CLIENT
J A and H C Swindells

LOCATION
Marsh Lane New Mills High Peak Derbyshire

PROJECT
New detached dwelling and sub-division of number 11 into two separate dwellings

SCALE 1:100
DATE April 2011

DRAWING NUMBER 226.09
REVISION