Dimensions are to be checked on site. Do not scale from drawings. Report discrepancies to the Architect.

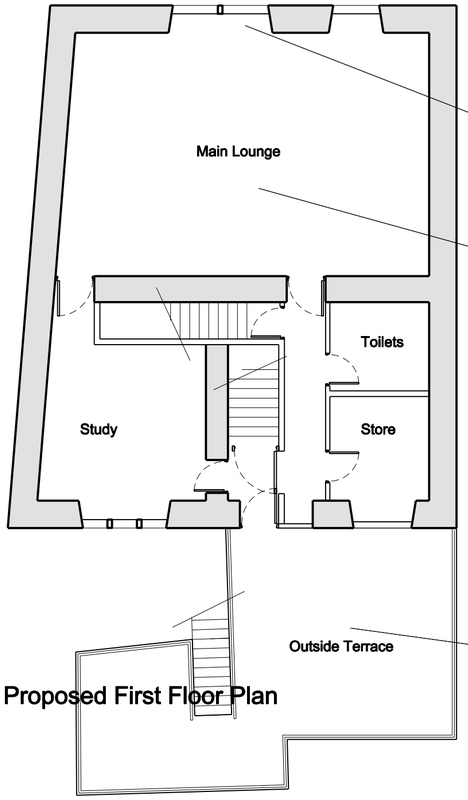

Proposed First Floor Plan

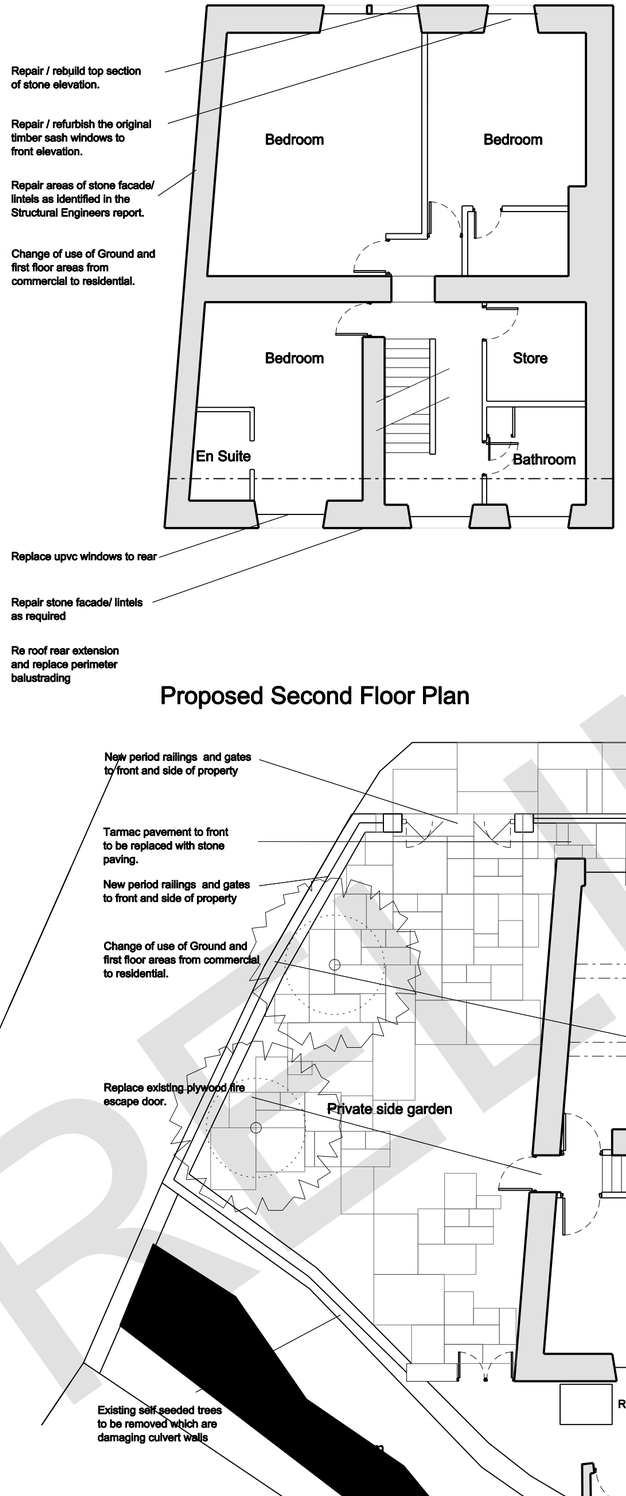

Proposed Second Floor Plan

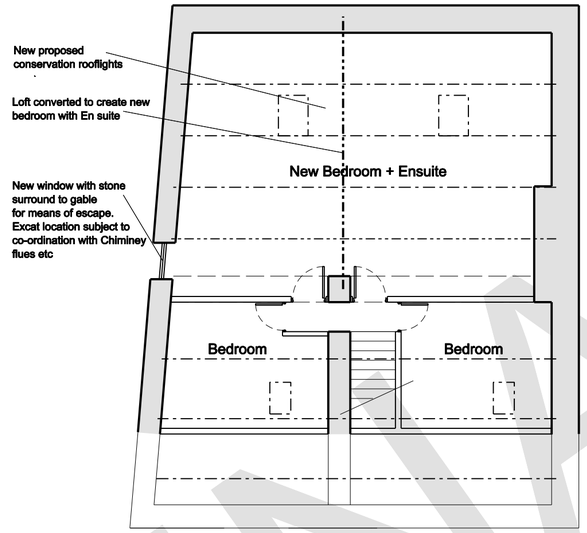

Proposed Third Floor Plan

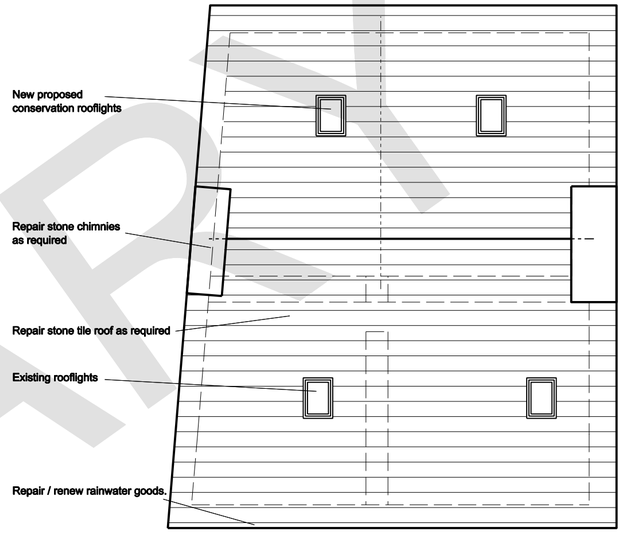

Proposed Roof Plan

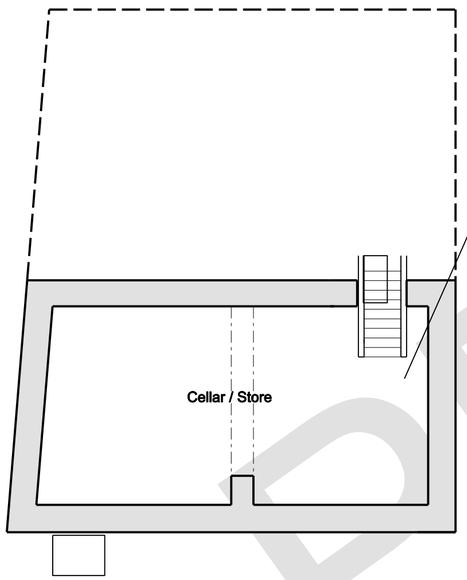

Proposed Basement Plan

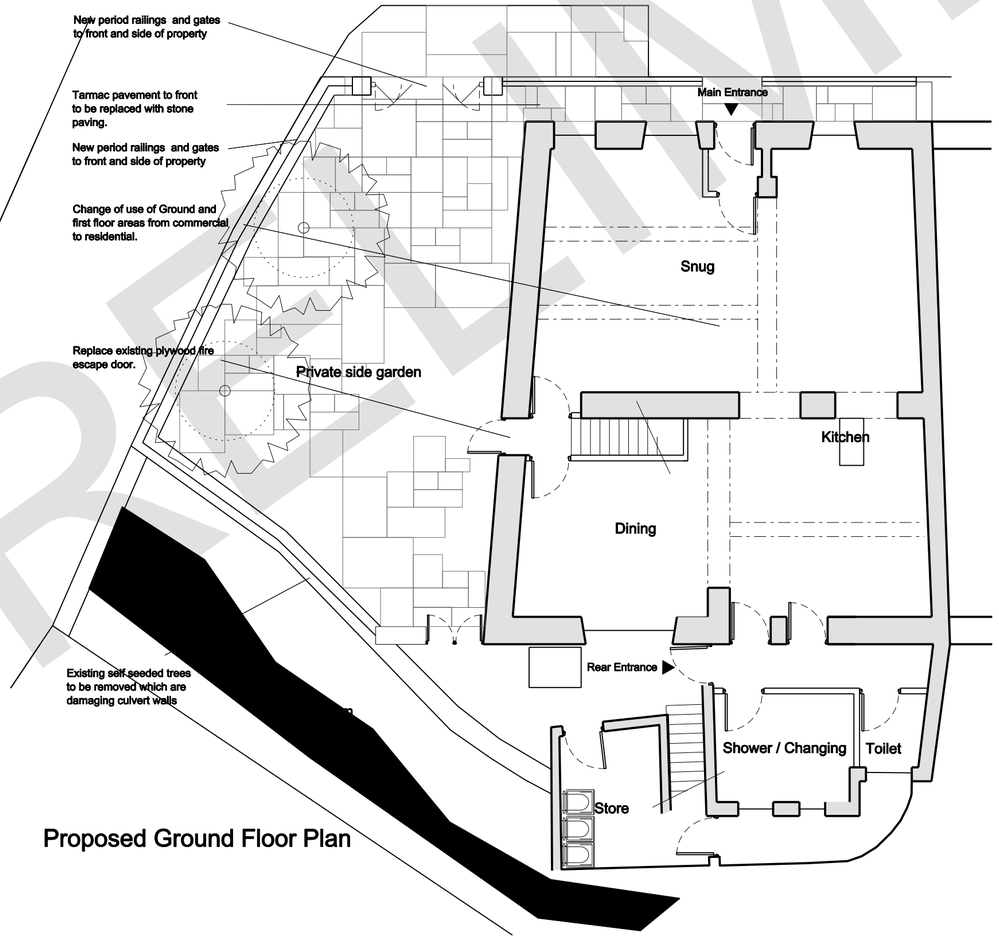

Proposed Ground Floor Plan

PRELIMINARY

PROJECT
No 2 Church Street
Hayfield, SK22 2JE

TITLE
Proposed Plans
...

SIZE A2

STATUS PLANNING

PROJECT No 1336 | DRAWING No 04

DRAWN by CG | CHECKED ...

DATE Feb 12 | SCALE (u.n.o) 1:100

JOHN McCALL ARCHITECTS LTD
No .1 Arts Village, Henry Street, Liverpool L1 5BS Tel: 0151 707 1818 Fax: 707 1819
Old Coop Building, Church Street, Hayfield, SK22 2JE e-mail: admin@johnmccall.co.uk