PROPOSED FIRST FLOOR EXTENSION @

2. GORSE WAY. GLOSSOP. DERBYSHIRE.

SK13 8SX FOR MR + MRS P. WHITE

HPK/2012/0165

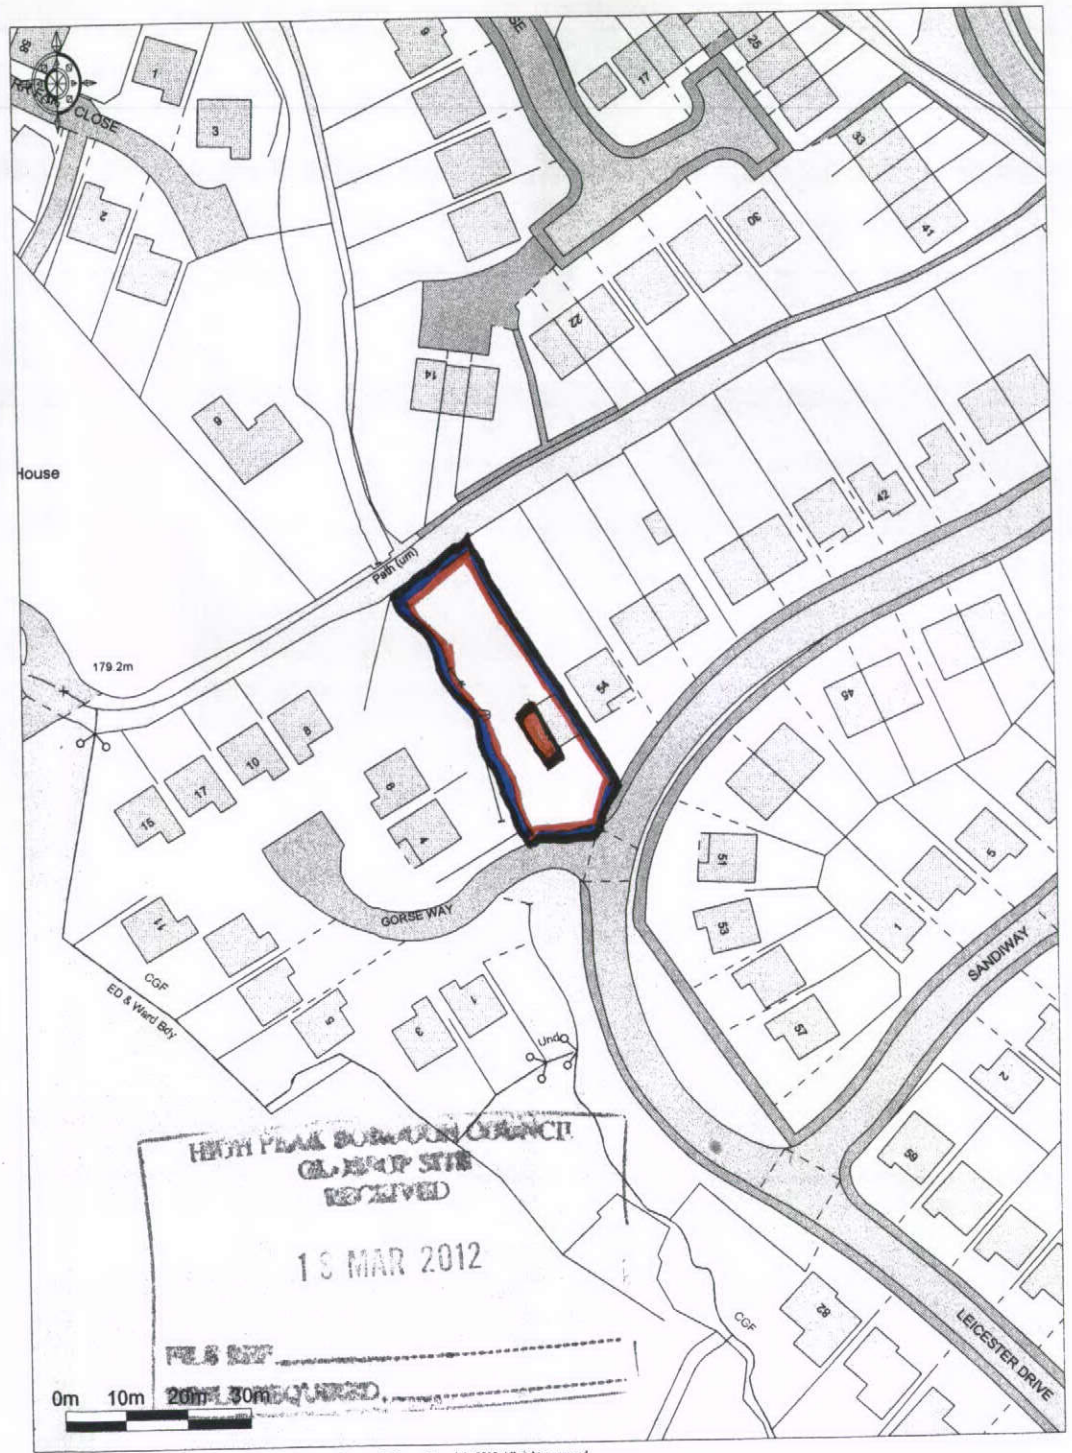

Promap®
Ordnance Survey © Crown Copyright 2012. All rights reserved.
Licence number 100020449. Plotted Scale - 1:1250

LOCATION PLAN (SHOWING EXISTING & PROPOSED LAYOUT) - SCALE 1:1250

DWG 8