
HPK/2011/3105

PROPOSED FIRST FLOOR EXTENSION @ 2, GORSE WAY, GLOSSOP, DERBYSHIRE. SK13 8SX FOR MR+MRS WHITE.

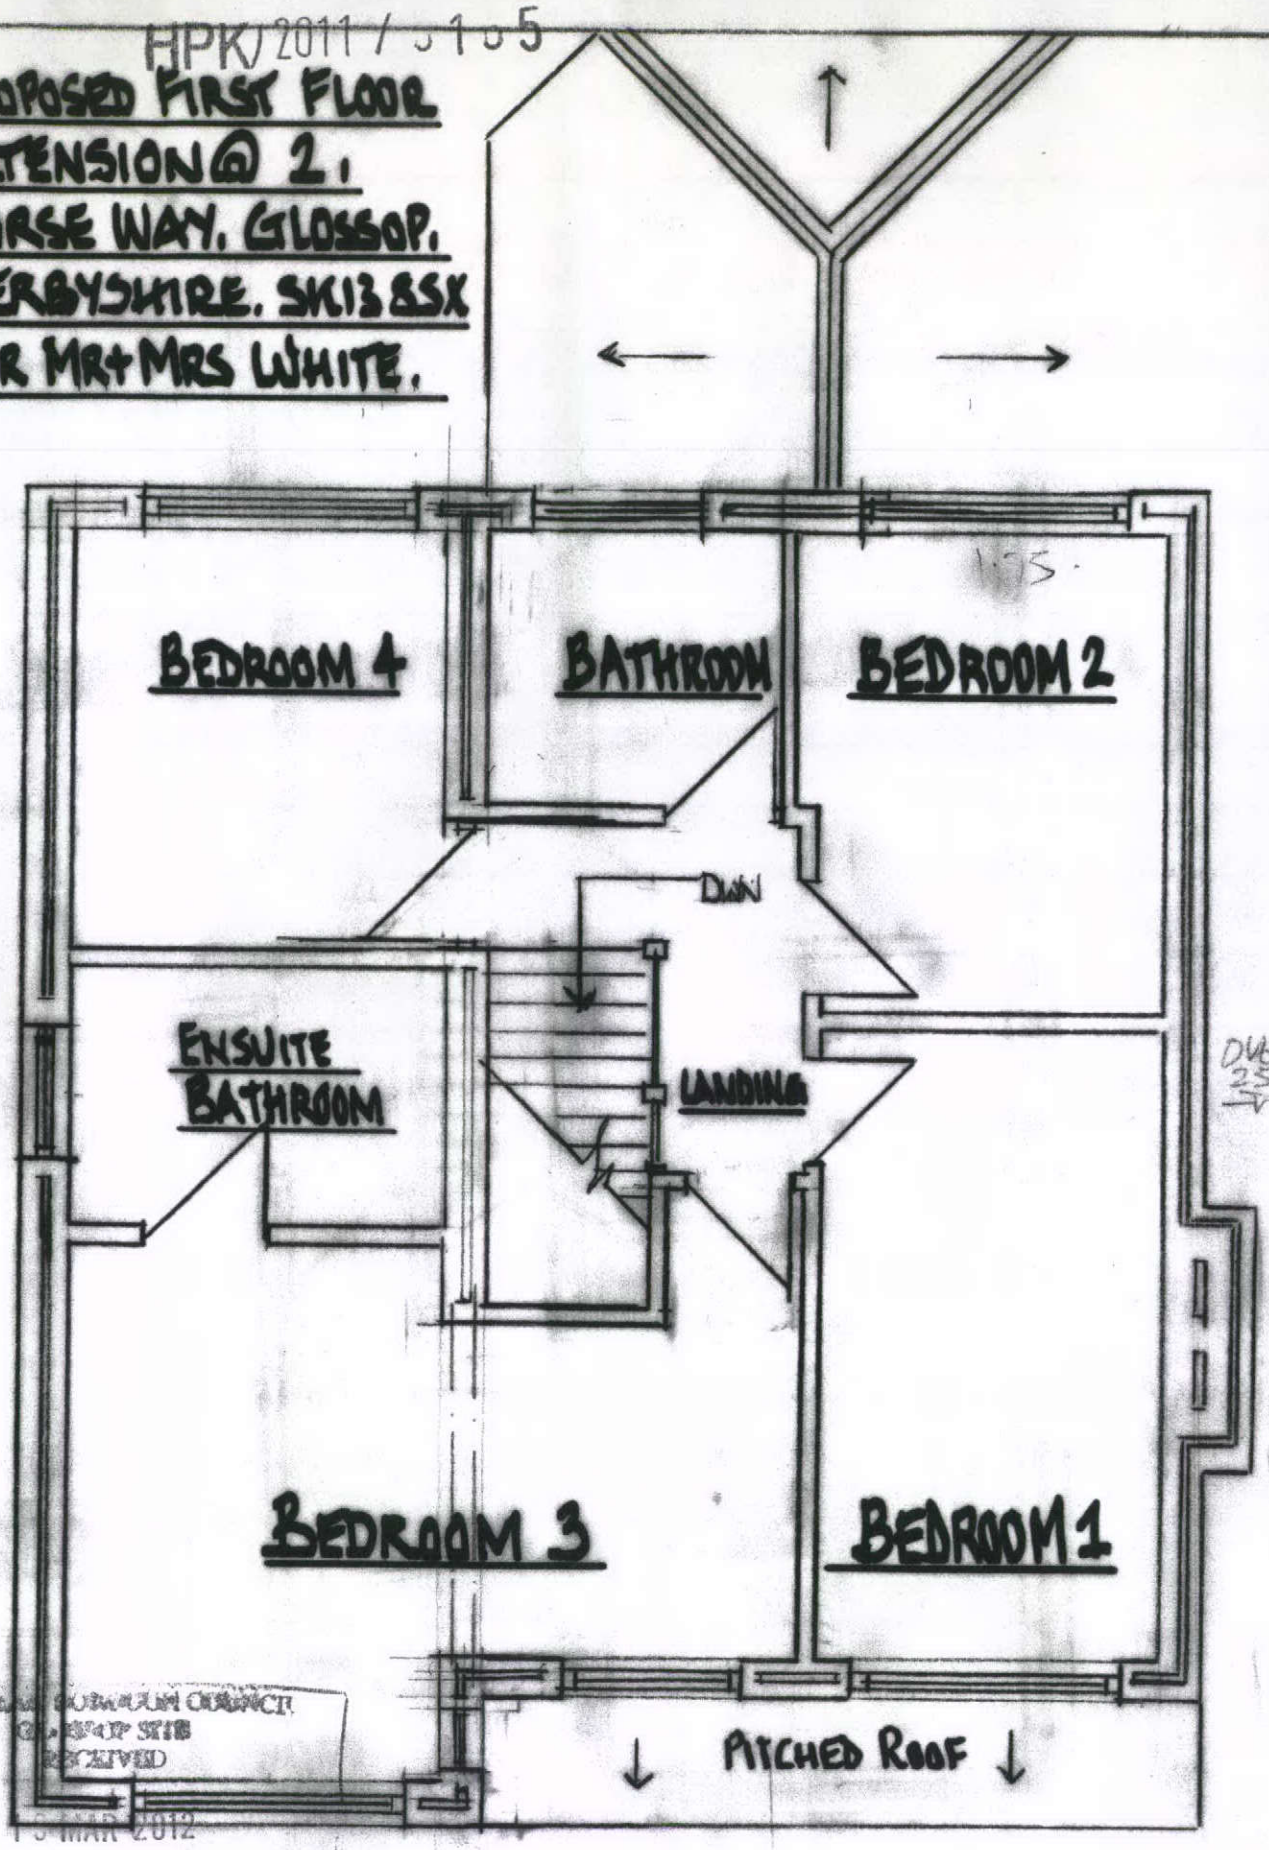

HIGH PEAK BOROUGH COUNCIL
GLOSSOP SUB
RECEIVED
13 MAR 2012

PROPOSED FIRST FLOOR PLAN ~ SCALE 1:50

DWG 4