


LDK/2012/0104
08 MAR 2012

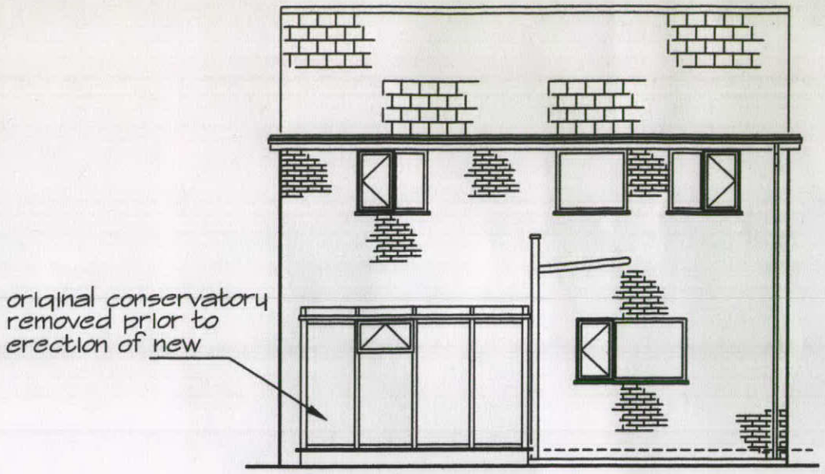


Rear elevation prior to erection of new conservatory

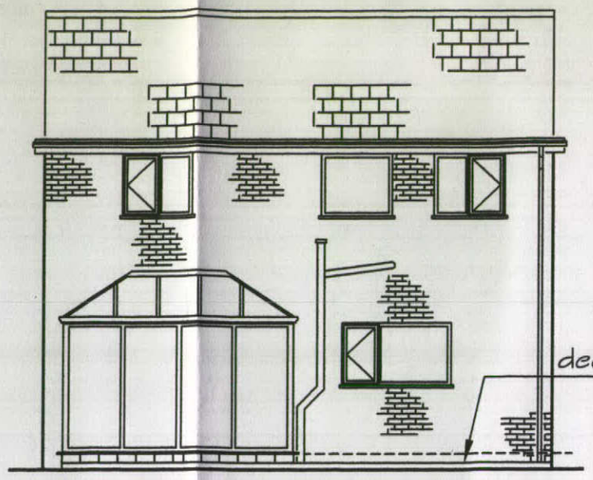


Rear elevation showing location of new conservatory

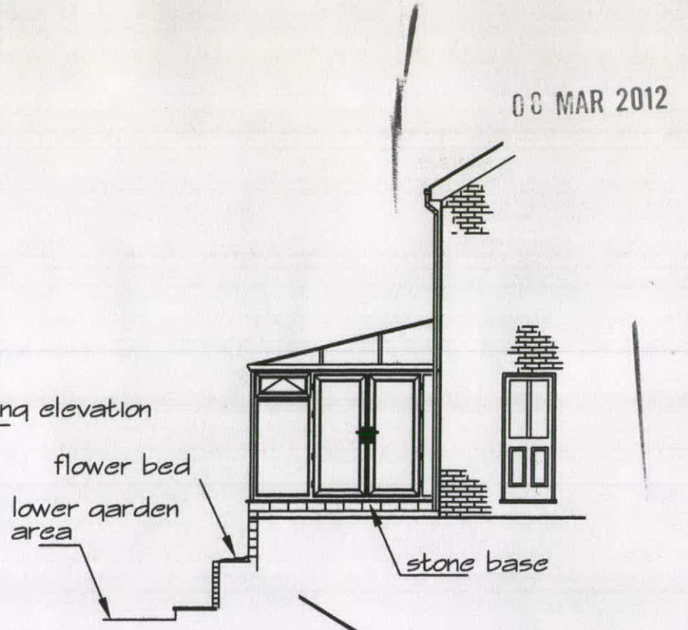


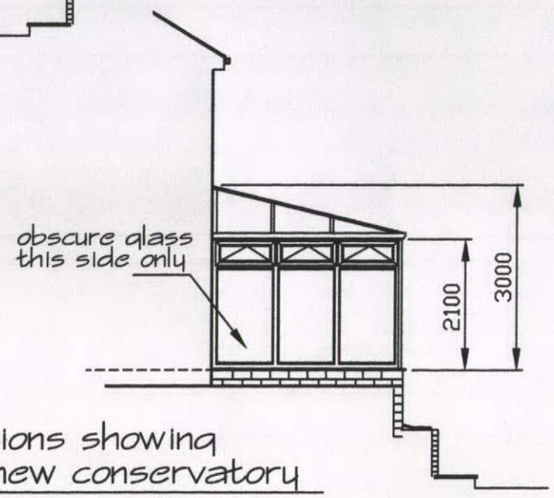

Side elevations showing location of new conservatory

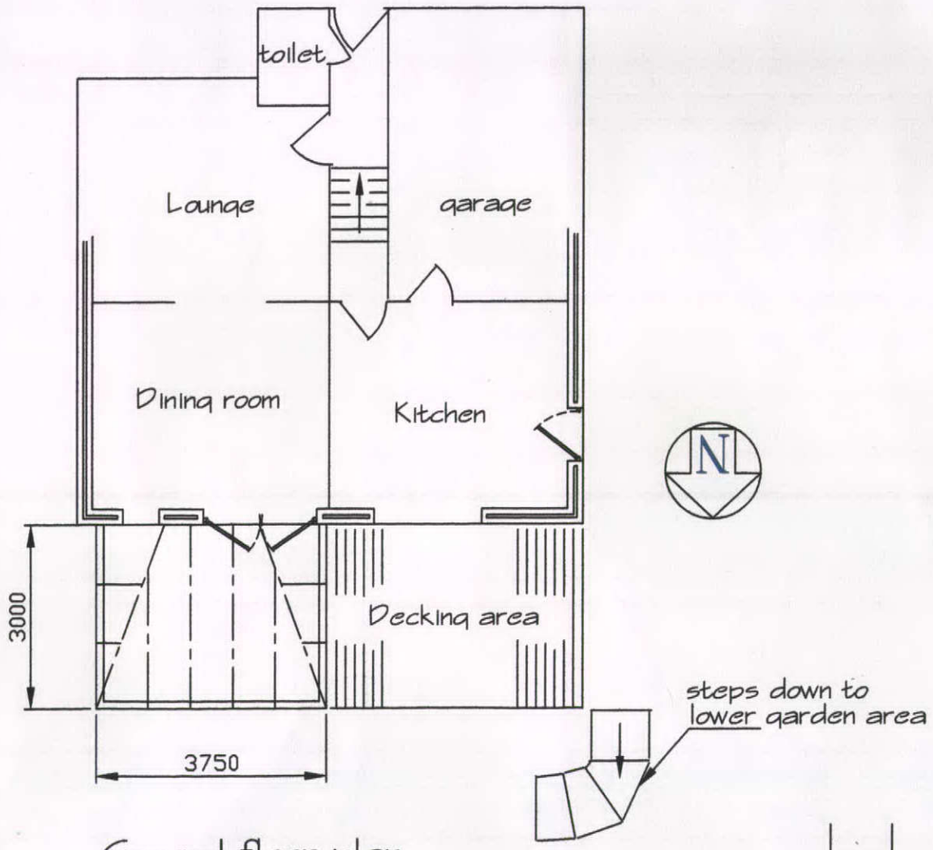

Ground floor plan of conservatory

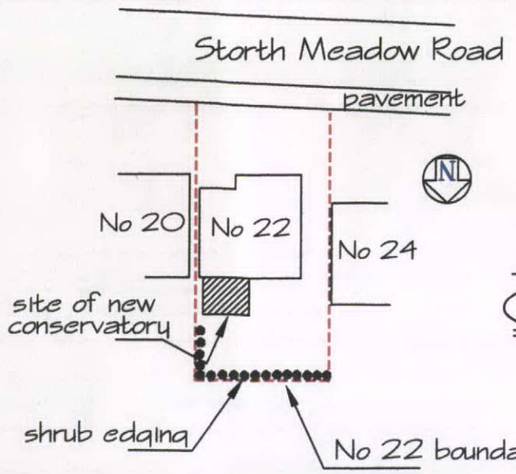

Site Plan (1:500)

WINDOW & CONSERVATORY OPTIONS
Options House
Peakdale Road
Glossop
SK13-6LQ

Client
Mr & Mrs Latchem
22 Storth Meadow Road
Simmondley
SK13 6UZ

Scale 1:100, 1:500

Date 09/01/12 | Drawn-*E.Ogden*

Drawing title
Retrospect planning for Rear conservatory