Resubmission.

original application no NMA/2012/0003



front elevation

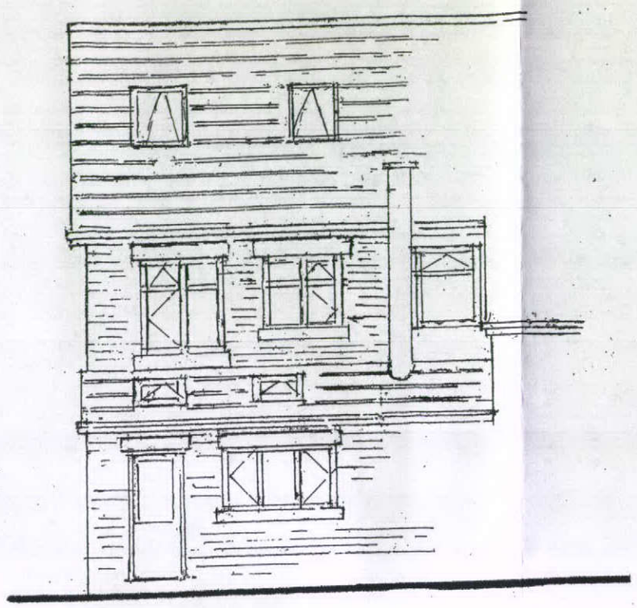

rear elevation

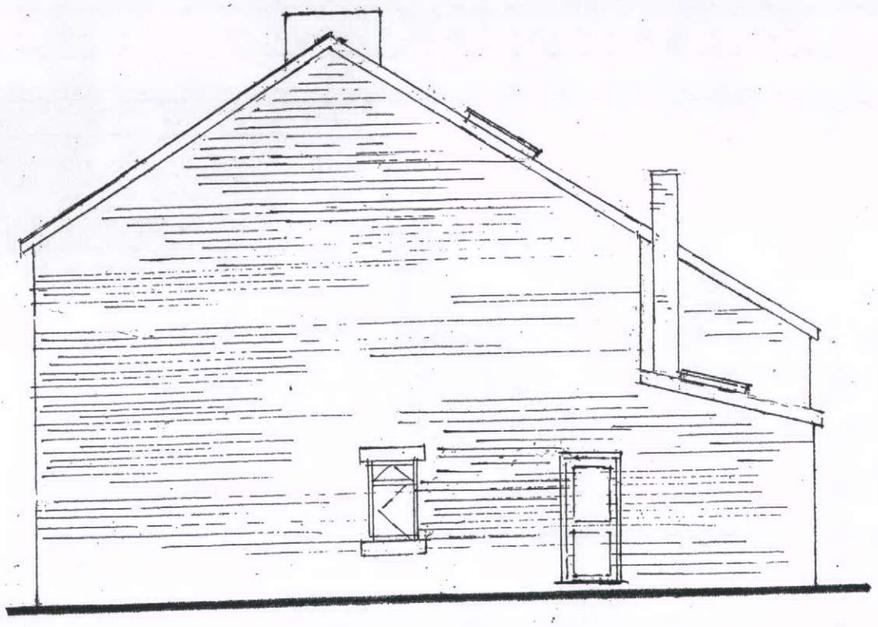

side elevation.

Revised elevations side door added additional windows deleted	land adjacent No 3 BENCH Rd. FAIRFIELD SK17 7PJ
	Scale 1:100 DRG. NO. 9432/A7/P