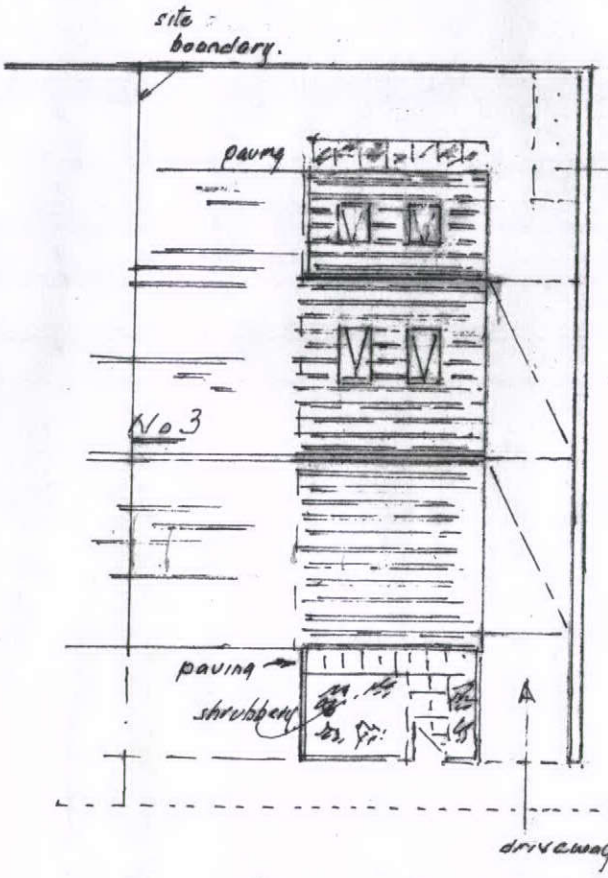



bin store.
bins taken to front of premises on collection day.

driveway hardstanding
surface — porous gravel 18 mm to 6 mm over compacted hardcore 150 mm. — existing hardstanding
width of driveway for tandem parking to be 2.4 metres minimum
2 no carparking spaces

Site plan and roof plan	NEW DWELLING	land adjacent No 3. BENCH Rd. FAIRFIELD, BUXTON. SK17 7PJ	
			Scale 1:200
			DRG. NO. 9432/A3