HPK/2012/0138

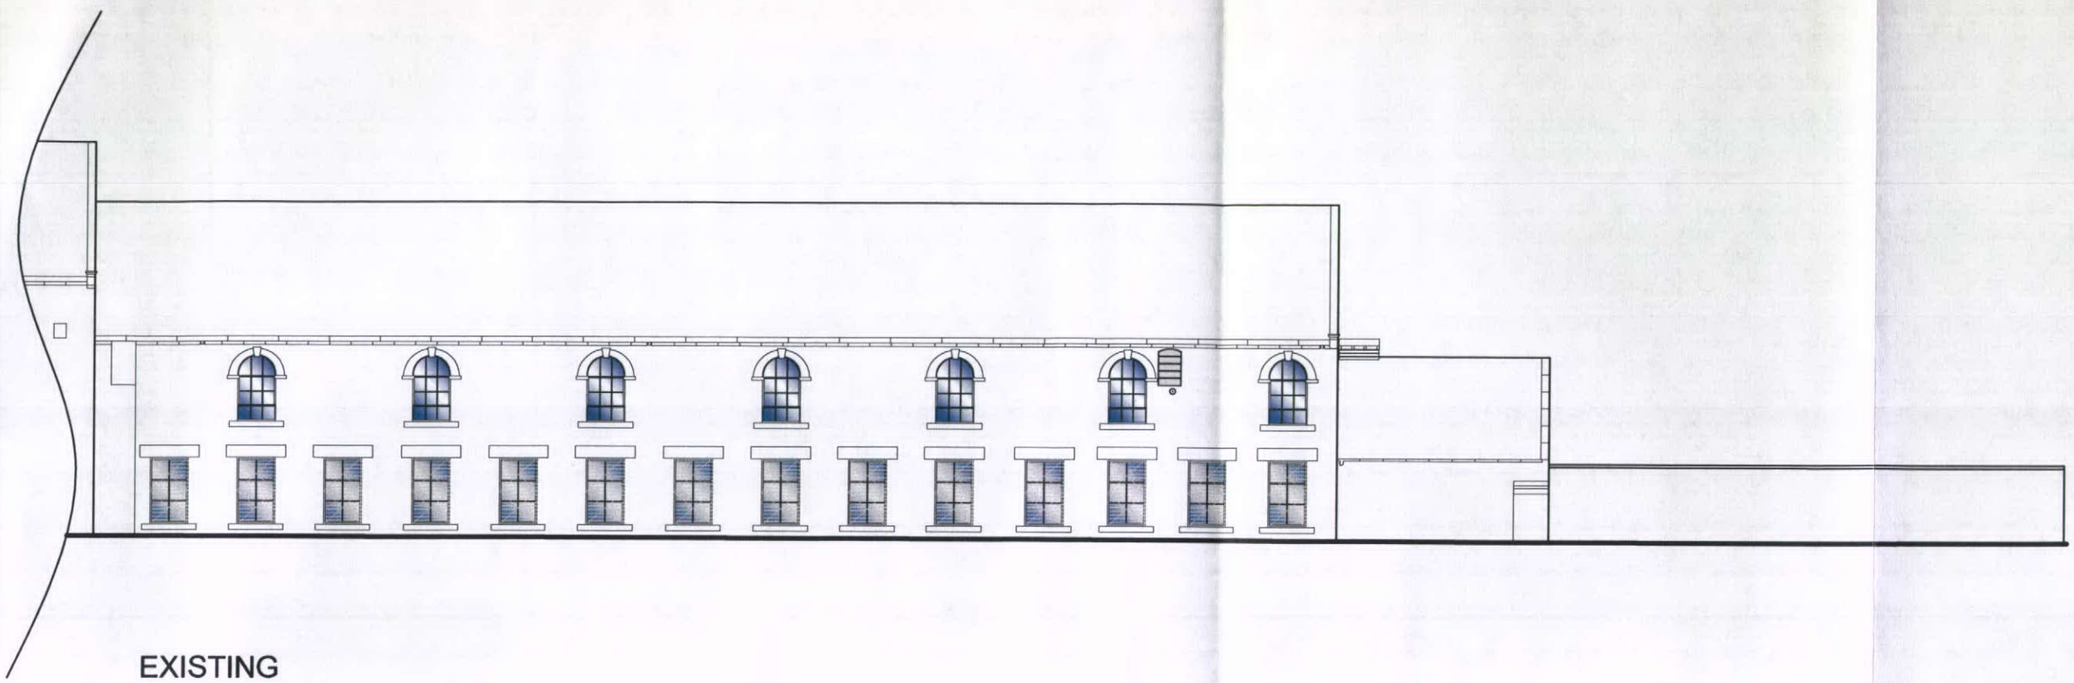

EXISTING

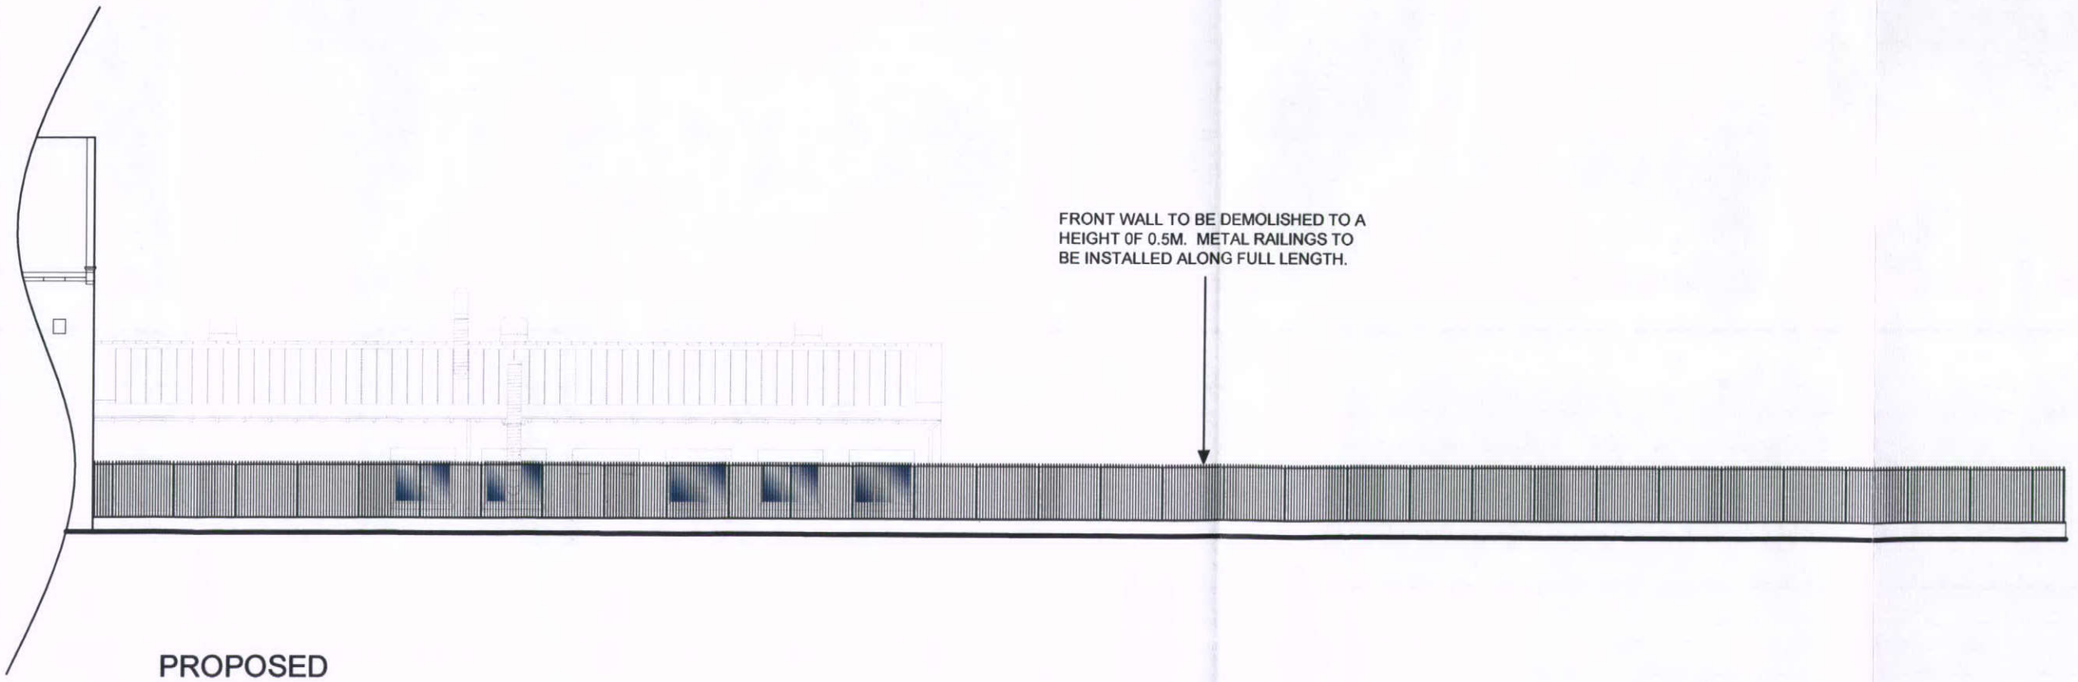

PROPOSED

Notes:

Only use dimensions specifically stated.

All dimensions are in millimetres.

Do not scale. 22 MAR 2012

All dimensions are to be verified on site.

© Trident Building Consultancy Limited.

Revision:	Date:	Description:	Checked:
A	28.02.12	Wall height to 0.5m	BN

Client: Polebrook Limited

Property: Brotherton Mill, Dinting Vale Business Park, Glossop, SK13 6LG

Title: Front Elevation - Existing and Proposed

Job No:	Drawn by:	Scale:
2011000420	LDP	1:200@A3
Drawing No:	**Date:**	**Checked:**
2011/420/08	20/01/2012	IRS

Trident Building Consultancy Ltd
Trident House, 31-33 Dale Street
Liverpool
L2 2NF
Tel: 0151 515 2002
Fax: 0151 229 1001
www.tridentbc.com

trident