HPK/2012/0138

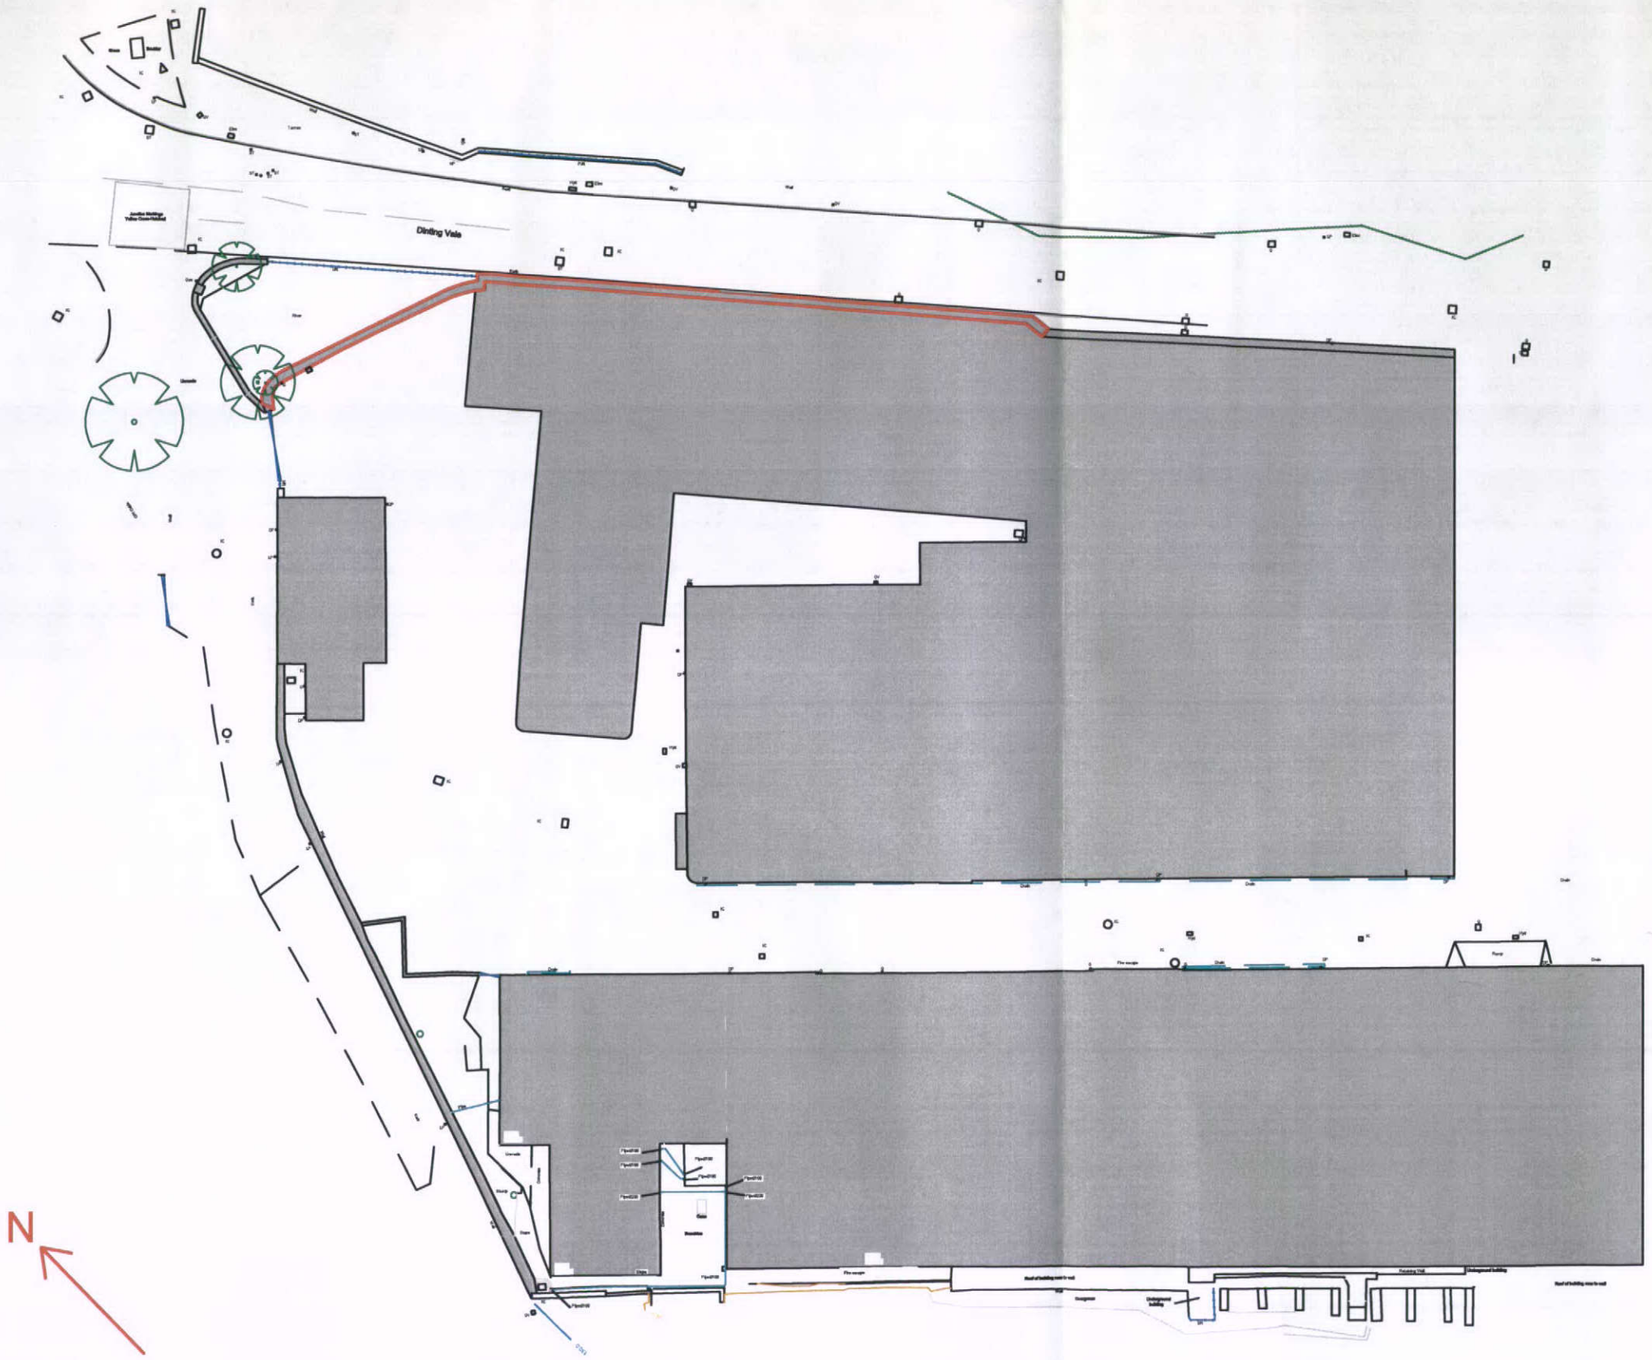


**Notes:**

Only use dimensions specifically stated.

Do not scale.

All dimensions are to be verified on site.

22 MAR 2012

© Trident Building Consultancy Limited.

| Revision: | Date: | Description: | Checked: |
|---|---|---|---|

Client: Polebrook Limited

Property: Brotherton Mill
Dinting Vale Business Park
Glossop
SK13 6LG

Title: Existing Site Plan

| Job No: | Drawn by: | Scale: |
|---|---|---|
| 2011000420 | LDP | 1:500@A3 |
| **Drawing No:** | **Date:** | **Checked:** |
| 2011/420/11 | 20/01/2012 | BN |

Trident Building Consultancy Ltd
Trident House, 31-33 Dale Street
Liverpool
L2 2HF
Tel: 0151 229 1025
Fax: 0151 229 1001
www.tridentbc.com

trident