HPK/2012/0157
26 MAR 2012

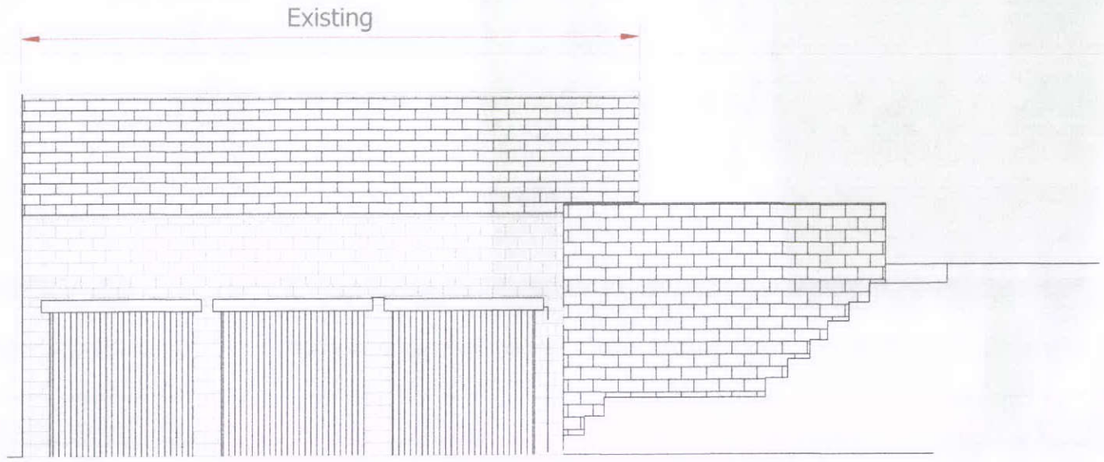

Existing West Elevation

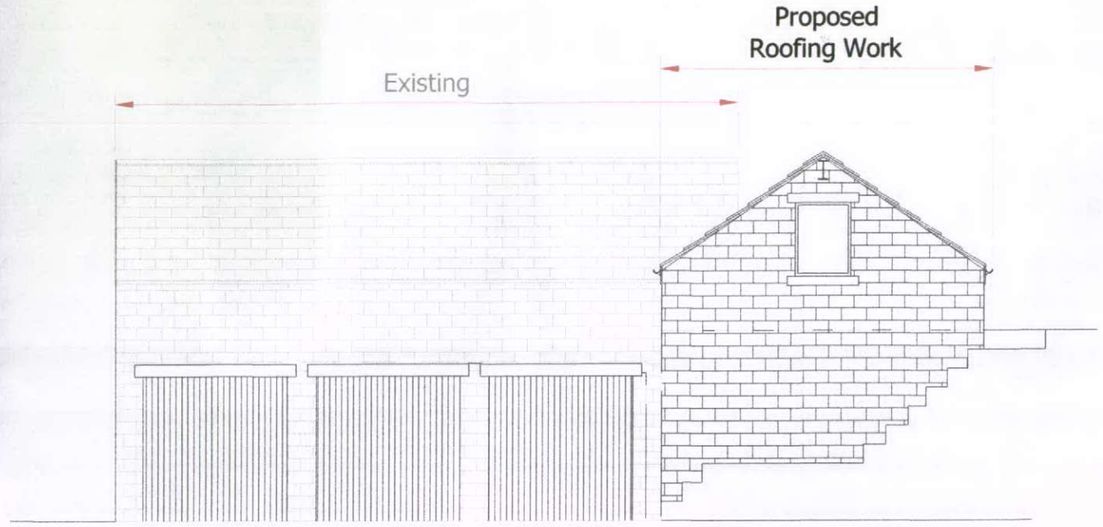

Proposed West Elevation

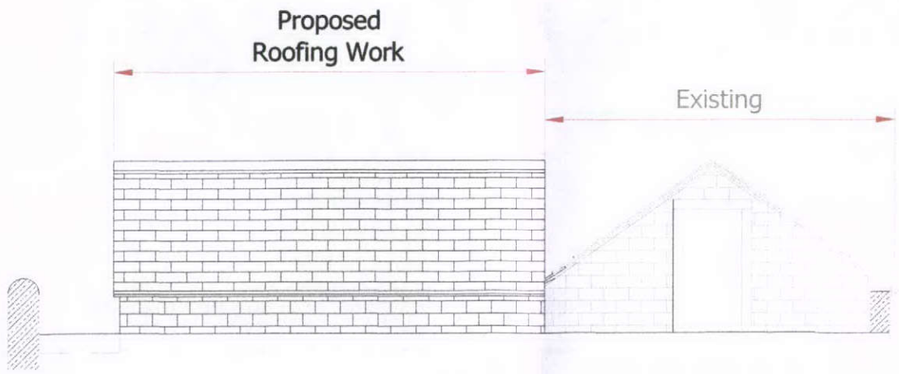

Proposed South Elevation

Roofing Over Of Store
Mr D Brereton
High Lea
Sandy Lane Chisworth
Elevations 2 of 2

DRAWN PAL	DATE Nov 11
JOB No DB/11	SCALE 1:100
DWG No 02	Rev