HPK/2012/0173

22 MAR 2012

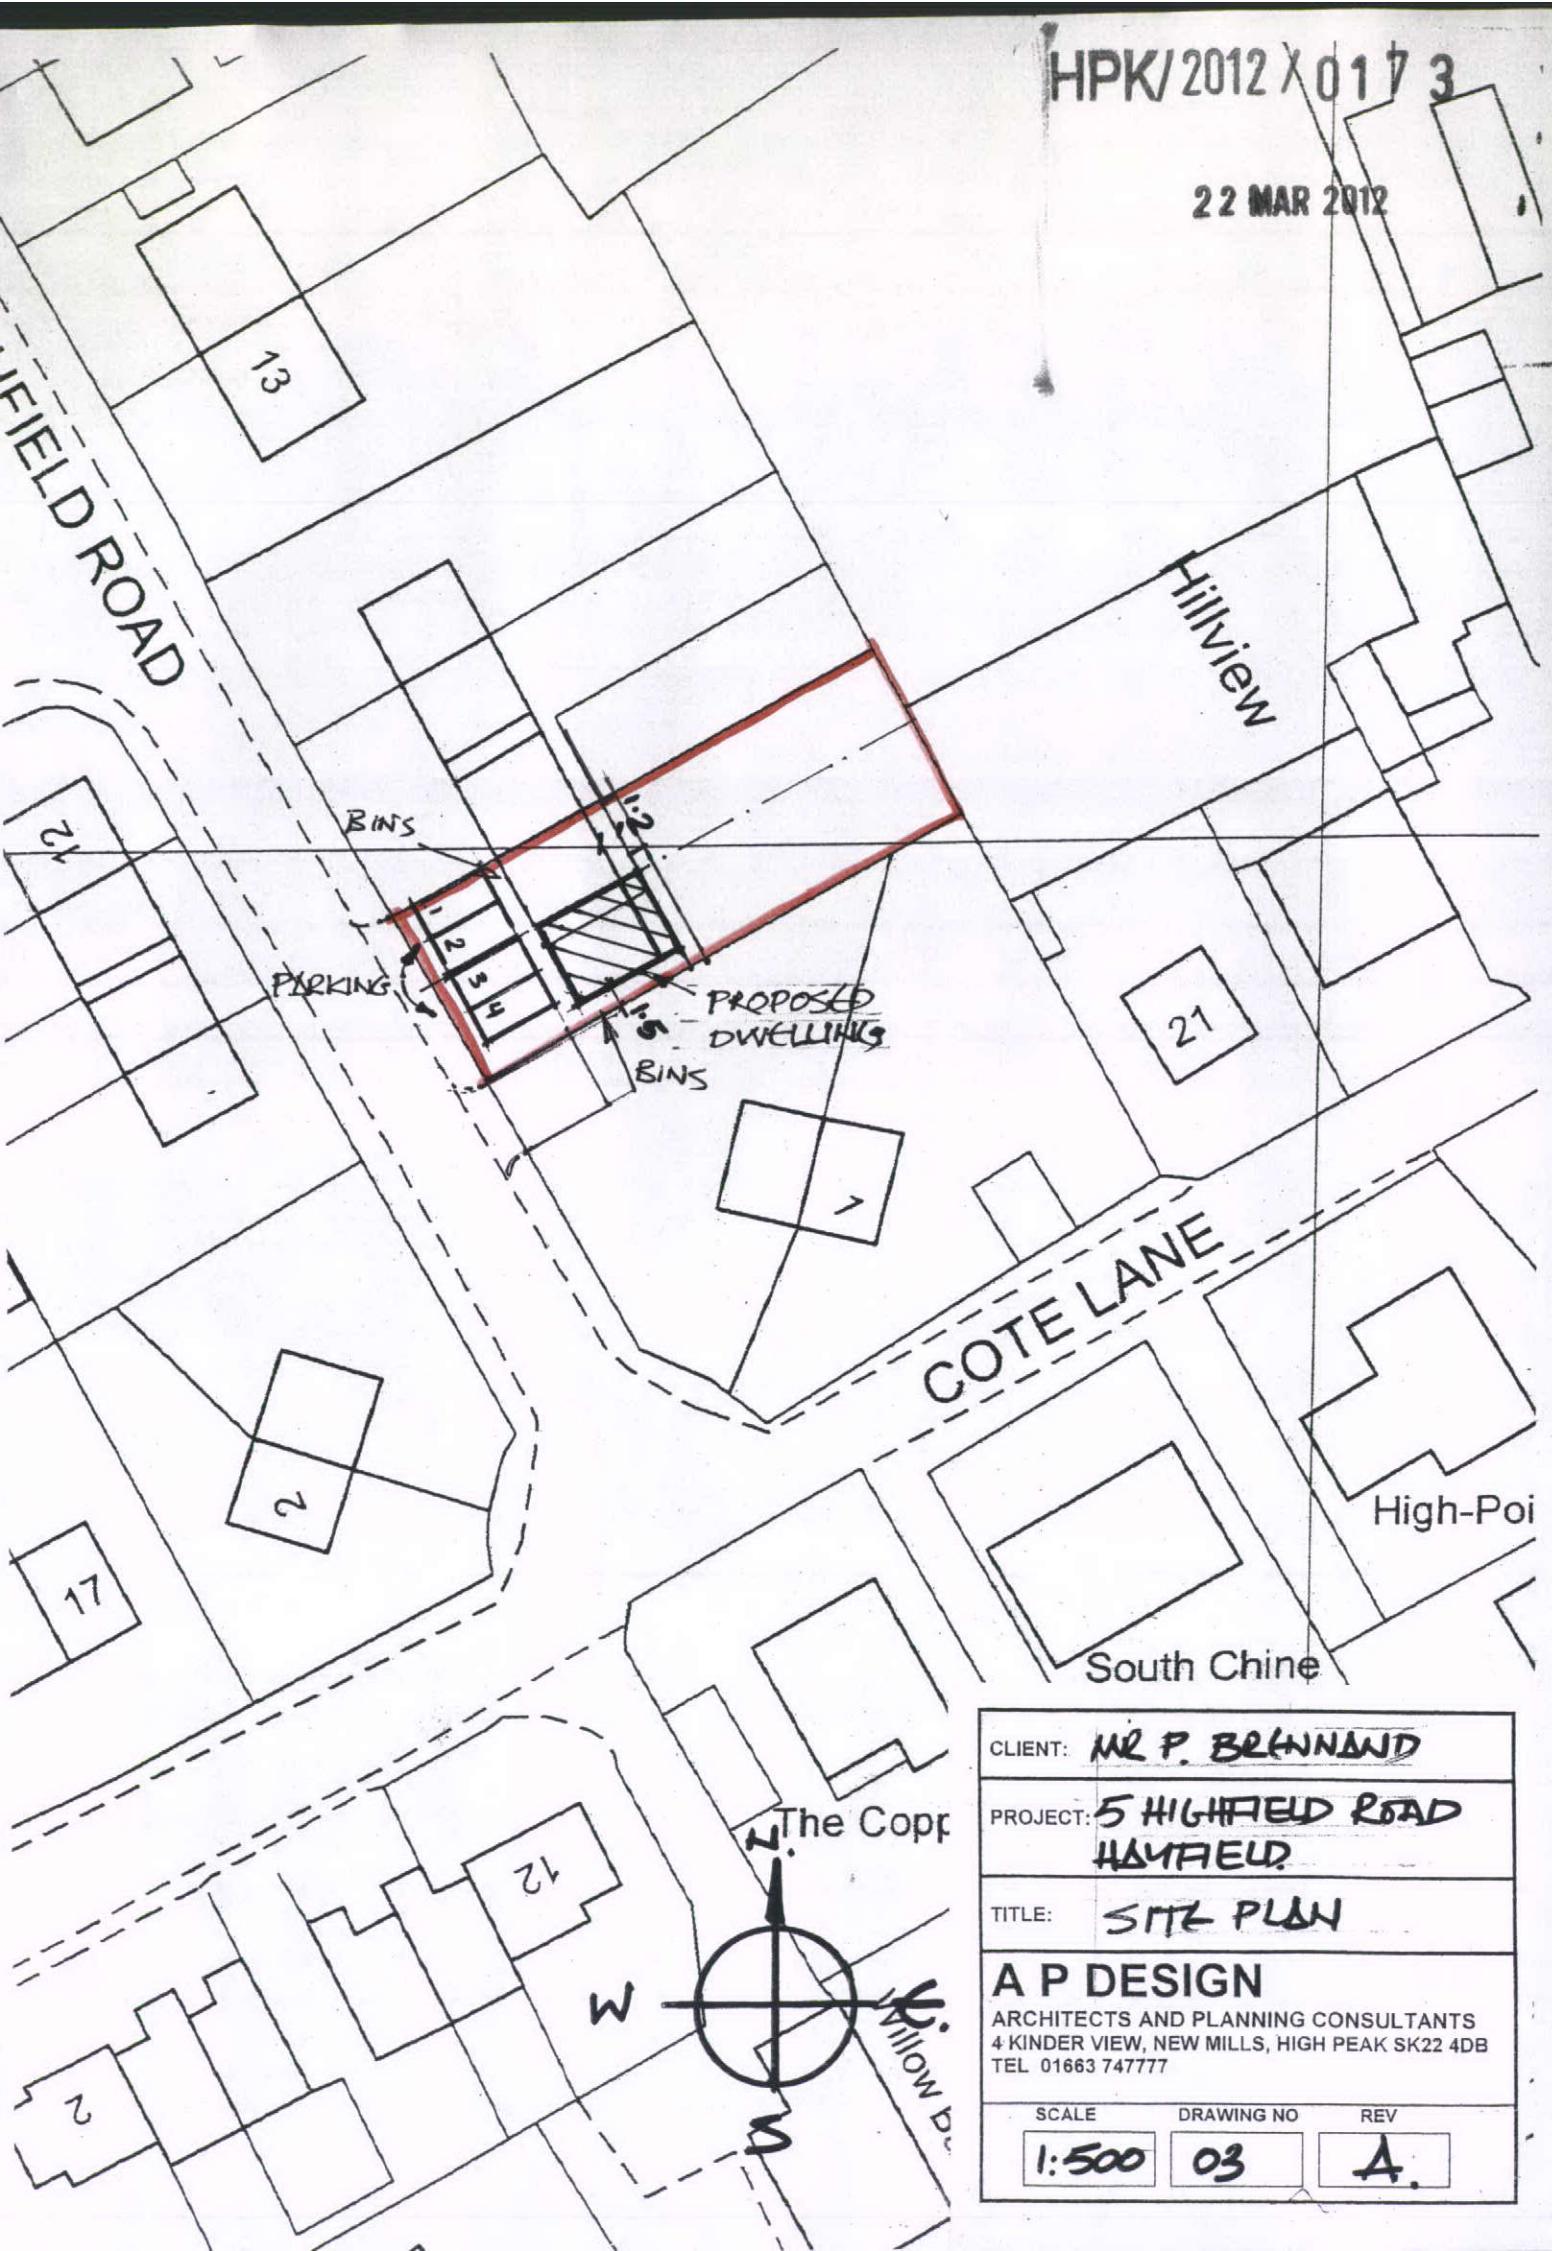

CLIENT:	MR P. BRENNAND
PROJECT:	5 HIGHFIELD ROAD HAYFIELD
TITLE:	SITE PLAN

A P DESIGN
ARCHITECTS AND PLANNING CONSULTANTS
4 KINDER VIEW, NEW MILLS, HIGH PEAK SK22 4DB
TEL 01663 747777

SCALE	DRAWING NO	REV
1:500	03	A.