


Proposed rear elevation.

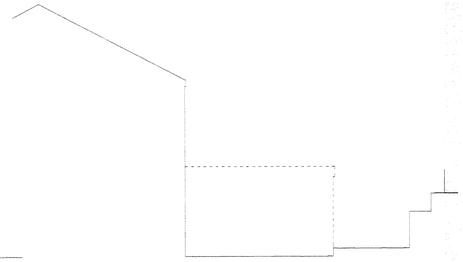

Proposed side elevation.

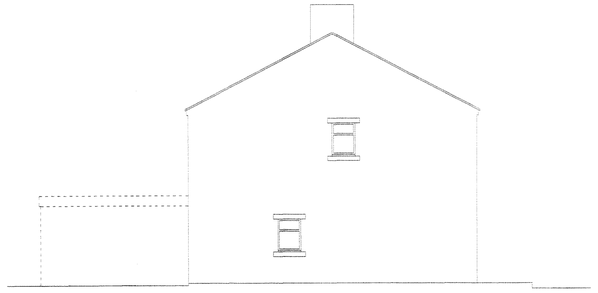

Proposed side elevation.




Proposed front elevation.



Existing rear elevation.



Existing side elevation.

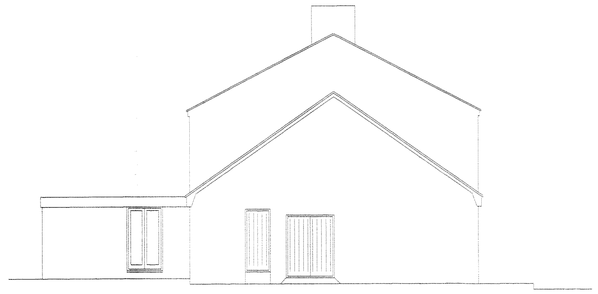

Existing side elevation.



Existing front elevation.

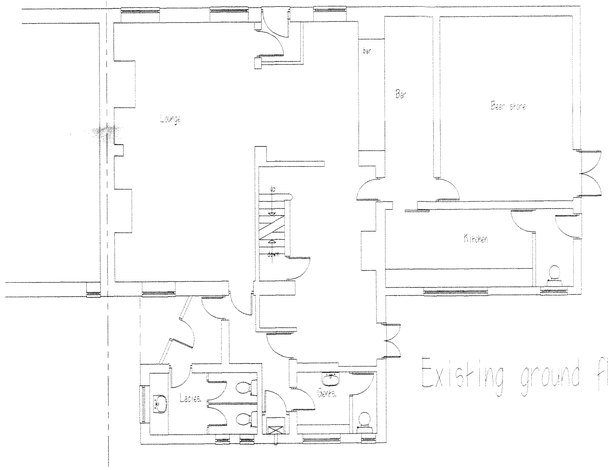


Existing ground floor plan.




Existing first floor plan.

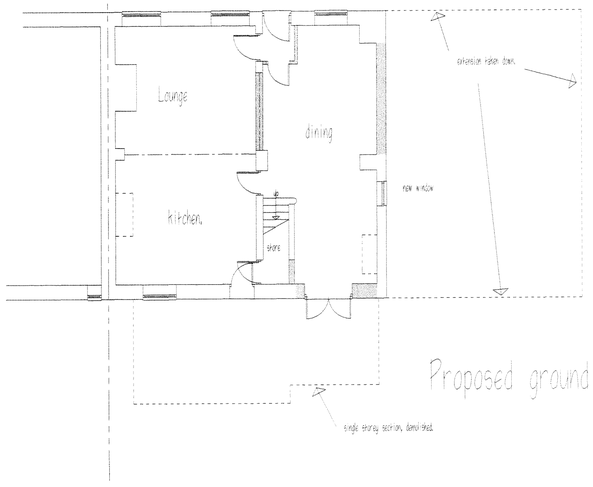


Proposed ground floor plan.

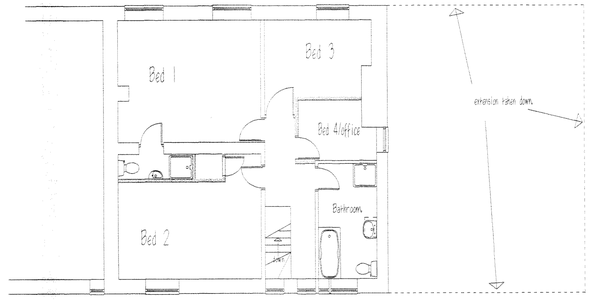


Proposed first floor plan.

REVISIONS:
A. Title changed. 26.3.10.
B. Layouts altered. Oct 2010
C. Layouts altered. 7.12.10.
D. Extension reduced. 17.2.11
E. Gen layouts amended. 10.3.11.
F. GEN LAYOUTS AMENDED. 16.8.2011
G. Changed to one dwelling. 20.3.2012.

THIS DRAWING IS NOT TO BE COPIED OR REPRODUCED WITHOUT THE PRIOR WRITTEN CONSENT OF PLANMART LTD.

PLANMART

Client:

Mr. Simon Tong,
Spring Tavern, Woolley Bridge, Glossop.

Project:

Proposed construction of six dwellings and conversion of former public house into one dwelling.

Title:

Existing & proposed plans and elevations.

Scale: 1:100. A1 sheet.

| Drawn: | Date: |
|---|---|
| M.H. | March 2011. |
| Project no.: 2274. | Drawing no.: 2274-4G. |

**PLANMART LIMITED**
53A High St. West, Glossop,
Derbyshire SK13 8AZ.
Tel: 01457 863153 E mail: planmart@btconnect.com